
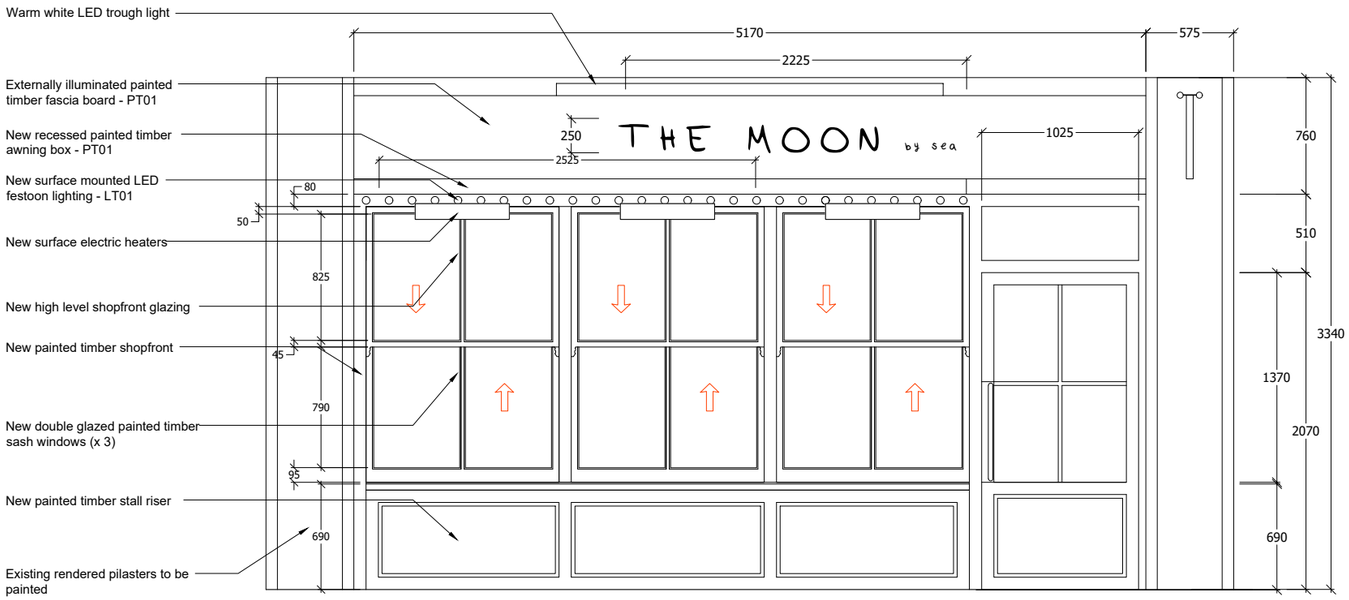



1 Proposed Shopfront Elevation (with awning retracted)

Scale: 1:20

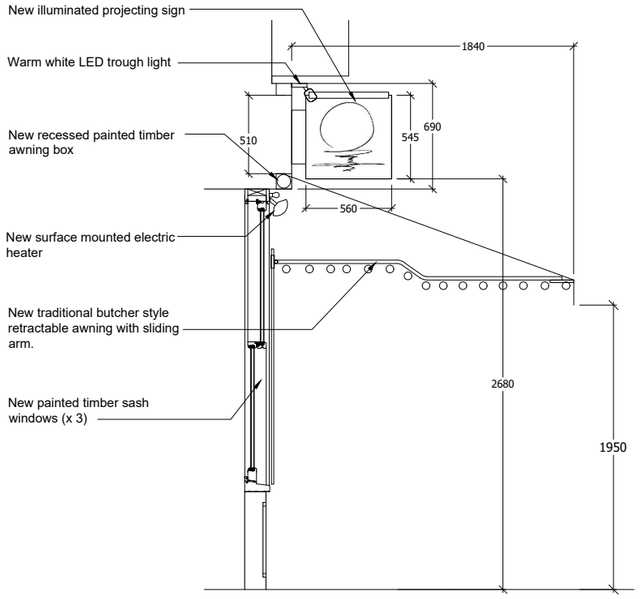


2 Shopfront Section (with awning extended)

Scale: 1:20

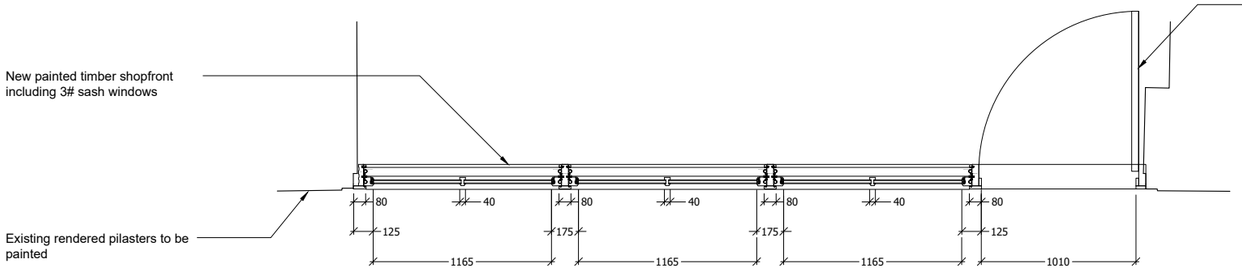


3 Proposed Shopfront Plan

Scale: 1:20

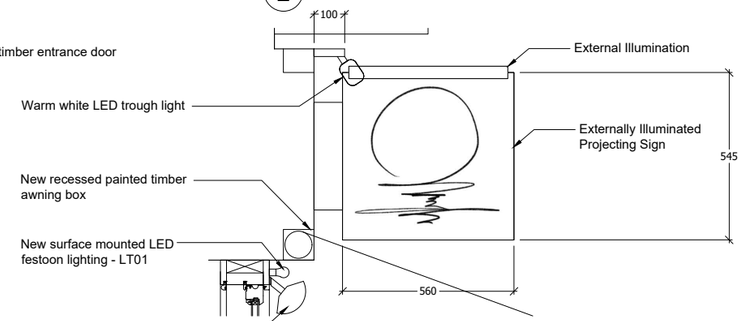


4 Projecting Sign

Scale: 1:10

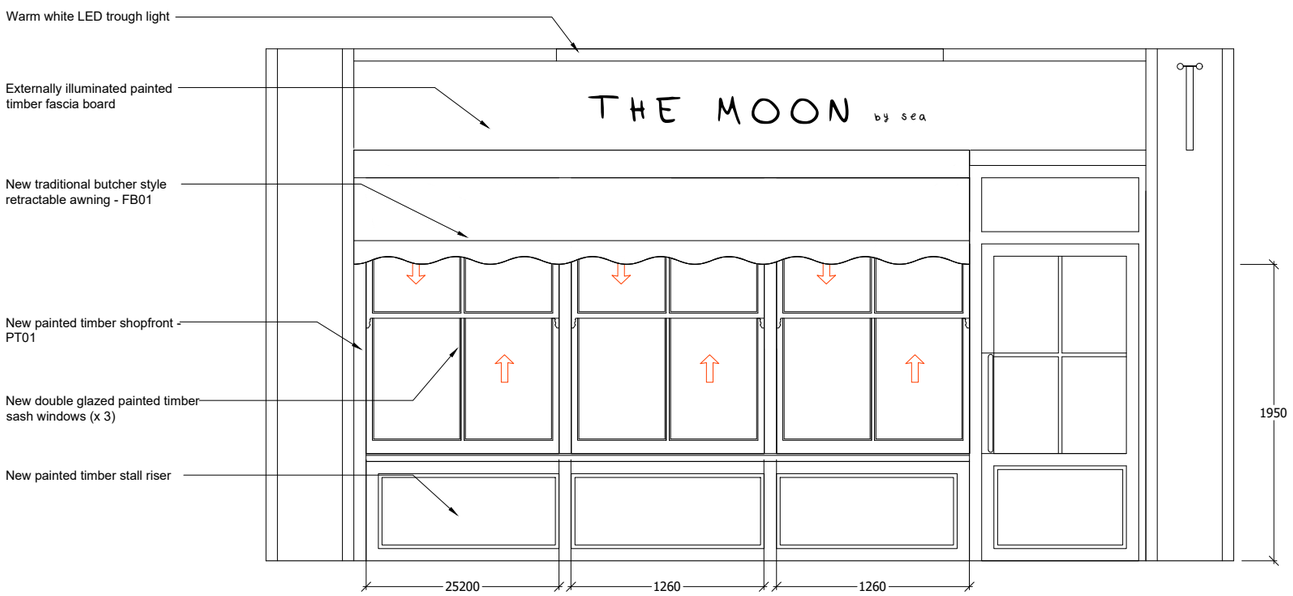

5 Proposed Shopfront Elevation (with awning extended)

Scale: 1:20

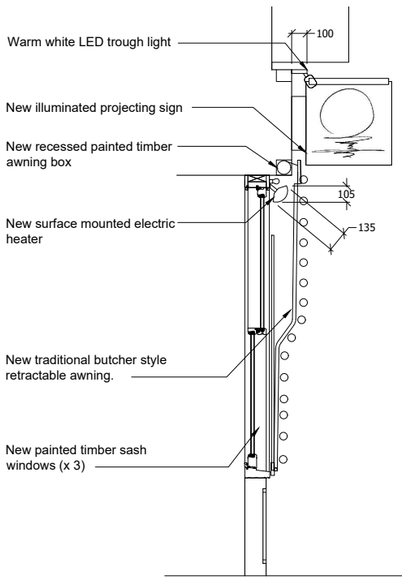

6 Shopfront Section (with awning retracted)

Scale: 1:20

GENERAL NOTES

1. ALL FINISHES ARE TO CONFORM TO THE REQUIRED CURRENT BUILDING REGULATIONS IN THE APPLICABLE COUNTRY (IN A UK RESTAURANT ALL FINISHES ARE TO BE CLASS 1 OR EQUIVALENT).

2. CONTRACTOR MUST VERIFY ALL SITE DIMENSIONS, DRAWINGS, DETAILS AND SPECIFICATIONS AND REPORT ANY DISCREPANCIES TO CODE STUDIOS BEFORE PROCEEDING WITH ANY WORK.

4. ALL REQUESTED DRAWINGS SHOWING FIXINGS AND CONSTRUCTION DETAILS ARE REQUIRED TO BE APPROVED BY CODE STUDIOS. PRIOR TO COMMENCEMENT OF WORK.

5. ALL SPECIFIED ITEMS ARE TO BE INSTALLED IN ACCORDANCE WITH THE MANUFACTURERS RECOMMENDATIONS.

6. CONTRACTOR TO PROVIDE A WORKING ENVIRONMENT WHICH CONFORMS TO THE CURRENT HEALTH AND SAFETY AT WORK CONDITIONS AND LOCAL AUTHORITY REGULATIONS.

7. ALL FINISHES ARE TO BE CARRIED OUT TO A HIGH STANDARD.

8. ANY DIMENSIONS ARE TO BE TAKEN FROM THE SETTING OUT PLAN ONLY AND ARE NOT TO BE SCALED FROM THE THE DRAWINGS.

9. IT IS THE CONTRACTORS RESPONSIBILITY TO UNDER TAKE AND ENSURE THAT ANY BUILDING IS CARRIED OUT UNDER THE LOCAL AUTHORITY REQUIREMENTS.

10. THE CONTRACTOR IS TO CHECK AND APPRAISE ALL DESIGN SHOP-FITTING AND CONSTRUCTION DETAILS AND OFFER ALTERNATIVES TO THE DESIGNER FOR APPROVAL.

11. IN THE EVENT THAT DRAWING INFORMATION IS NOT THE SAME, AND IF THE DESIGNER AND OR SUPERVISING OFFICER ARE UNAVAILABLE FOR COMMENT THE PROPOSED PLAN IS TO BE READ AS CORRECT.

12. THIS DRAWING IS TO READ IN CONJUNCTION WITH THE OTHER RELEVANT CONSULTANTS DRAWINGS.

13. COPYRIGHT OF CODE STUDIOS LTD. NOT TO BE REPRODUCED.

Rev	Date	Item
B	08/01/25	Electric heater added to section
A	06/01/25	Additional dimensions & fascia lighting added

- [ ] Information only
- [/] Application for Local Authority
- [ ] Tender
- [ ] Construction
- [ ] As built

PROJECT: The Moon by Sea
28 Goring Road

TITLE: Proposed Shopfront Plan & Elevation

DRAWN	DATE	SCALE	CHECKED
TB	06/12/2024	1:20	-

PROJECT No.	DWG No.	REVISION
CS-0062	10-02	B

CO:DE-STUDIOS
Collaborative Design Solutions

www.code-studios.co.uk
andrew@code-studios.co.uk
+44(0)7815 969489