ADUR & WORTHING
AWDM/0547/13.
DA VALID
- 9 MAY 2013

North

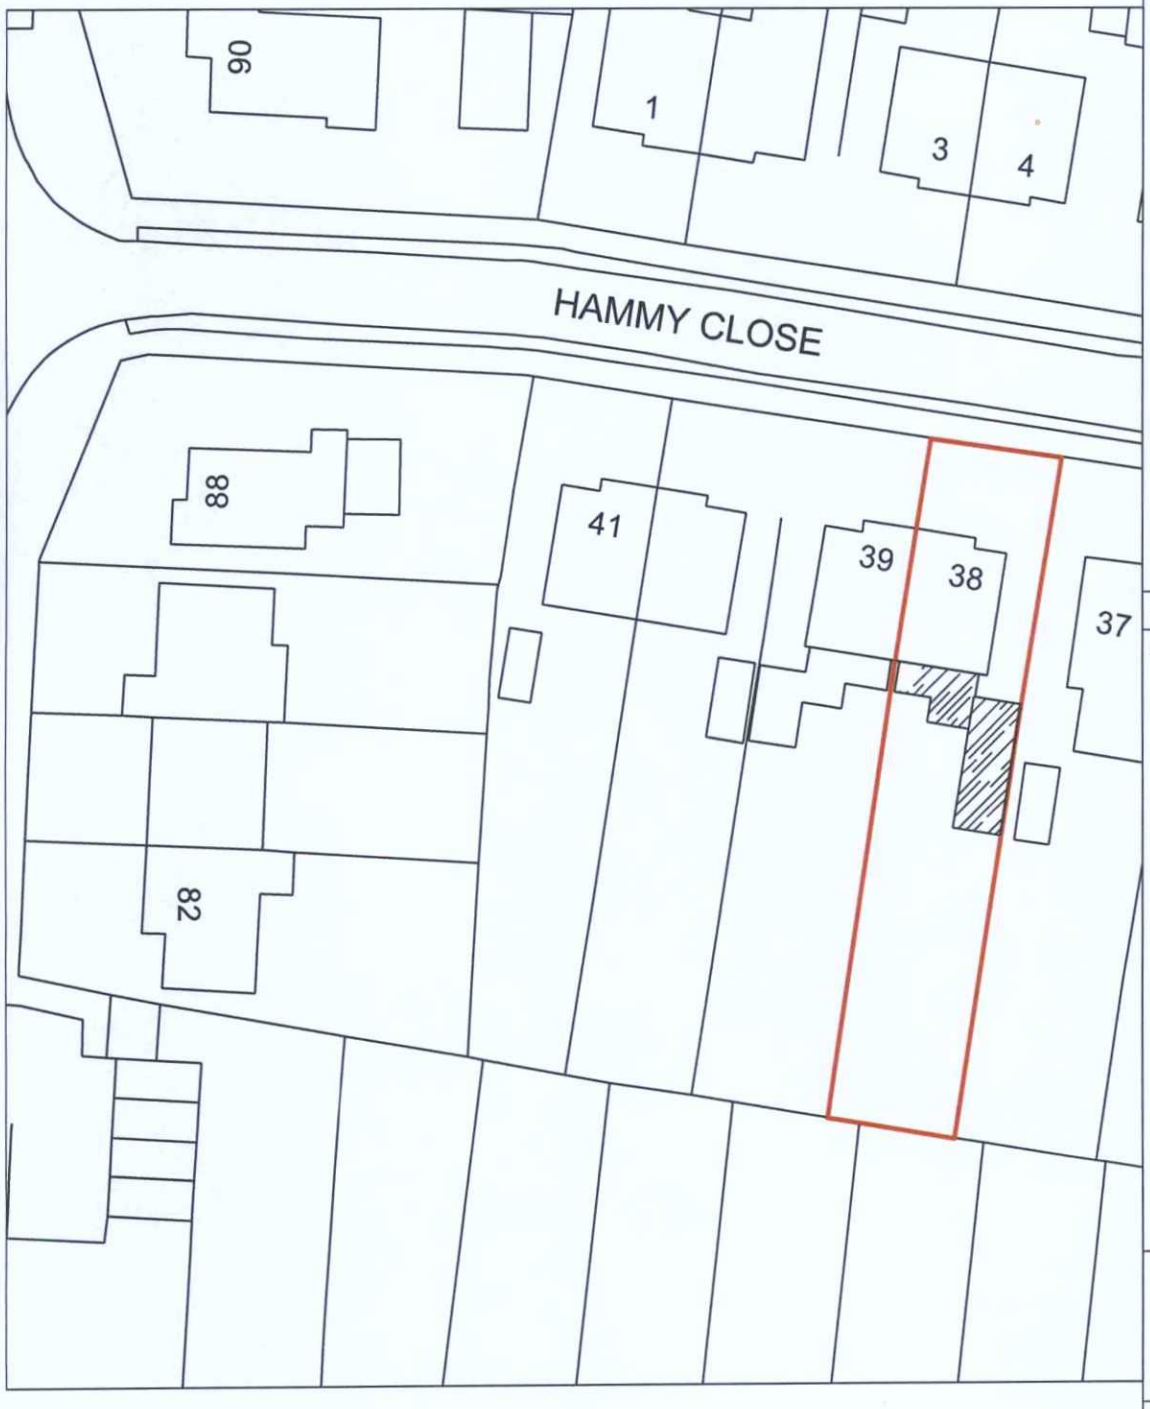

BLOCK PLAN 1:500

20 0 20

Metres

CHECK ALL DIMENSIONS ON SITE BEFORE ANY WORK IS COMMENCED.
ALL GOODS MATERIALS AND WORKMANSHIP MUST CONFORM WITH CURRENT BUILDING REGULATIONS, BRITISH STANDARDS AND CODES OF PRACTICE.
COPYRIGHT OF THIS DRAWING IS RETAINED BY THE AUTHOR AND IT MUST NOT BE REPRODUCED WITHOUT HIS WRITTEN CONSENT.

REV	DATE	BY	AMENDMENT
A			

CDA
COOKE DESIGN ASSOCIATES LTD

34 Southdown Avenue
Brighton
East Sussex
BN1 6EG

mob: 07767640516
tel: 01273 540034
fax: 01273 540034

web: http://www.clikpic.com/cdaltd
e-mail: info@cda.uk.net

CLIENT
John Rix

JOB TITLE
38 Hammy Close
Shoreham-by-Sea
West Sussex
BN43 6BL

DRAWING TITLE
Block Plan

DATE	SCALE	DRAWN BY
Apr 2013	1:500 @ A4	GC
		CHECKED BY

JOB NO.	DRAWING NO.	REVISION
11/13	PL02	.

© CDA Ltd 2013