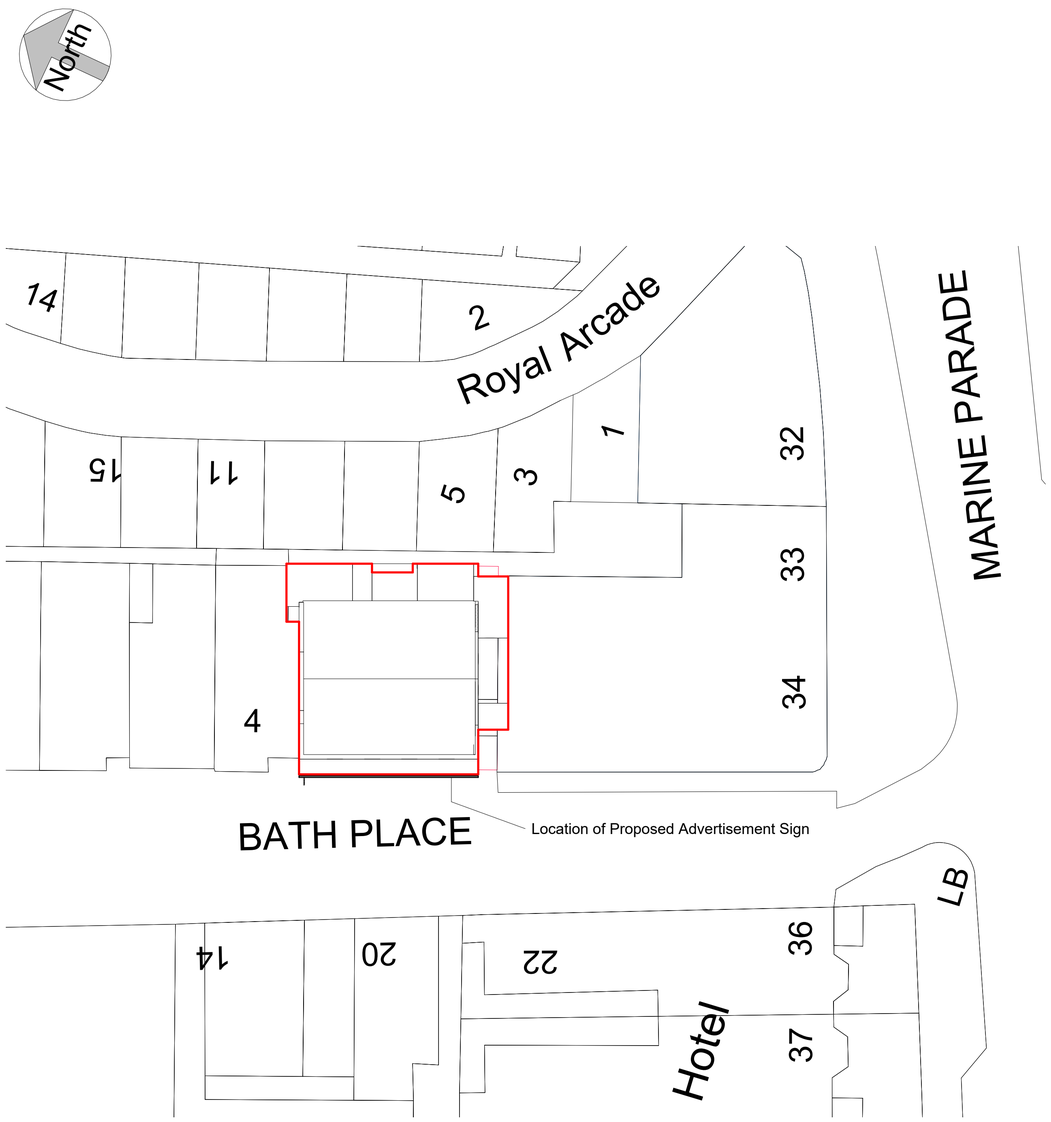

1 Block Plan

1 : 200

0m 5m 10m 15m 20m 25m

VISUAL SCALE 1:250 @ A1

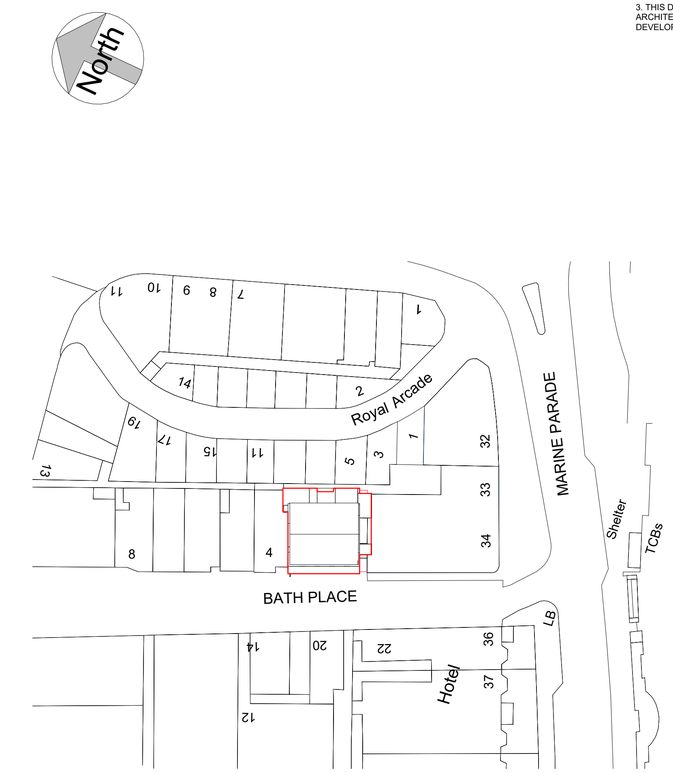

2 Site Copy 1

1 : 500

0m 10m 20m 30m 40m 50m

VISUAL SCALE 1:500 @ A1

Notes:

1. THE COPYRIGHT OF THIS DRAWING IS VESTED IN WARWICK LANE DEVELOPMENTS AND IT MAY NOT BE REPRODUCED IN WHOLE OR PART OR USED FOR THE MANUFACTURE OF ANY ARTICLE WITHOUT THE EXPRESS PERMISSION OF THE COPYRIGHT HOLDERS.

2. WORK TO FIGURED DIMENSIONS ONLY.

3. THIS DRAWING IS TO BE READ IN CONJUNCTION WITH ALL RELEVANT ARCHITECT'S, SERVICE ENGINEER'S AND WARWICK LANE DEVELOPMENTS DRAWINGS AND SPECIFICATIONS.

Revision Number	Revision Description	Issued by	Revision Date

STATUS: Planning Issue

Warwick Lane.
Developments Ltd
T 01903 233332 Ext 131 | DF 01903 206 908 | E acp@wld-group.co.uk
1 The Steyne, Worthing, West Sussex, BN11 3DS

CLIENT: Connaught Leisure Ltd SITE ADDRESS:

DRAWING: Conversion of upper floors to 2x1 Bed & 4x Studios flats (Scheme 2)

TITLE: Location Plan

SCALE AT A1:	DATE:	DRAWN:	CHECKED:
As indicated	08/02/2022	UF	AP
PROJECT NO: Bath Place	DRAWING NO: WLD/003/22/05		REVISION: