

Location Plan 1:1250

100 metres @ 1:1250 on A4

10 metres @ 1:1250 on A4

ADUR & WORTHING PLANNING SERVICES
PLAN AWDM/ 1545/15
DATE VALID 29 OCT 2015

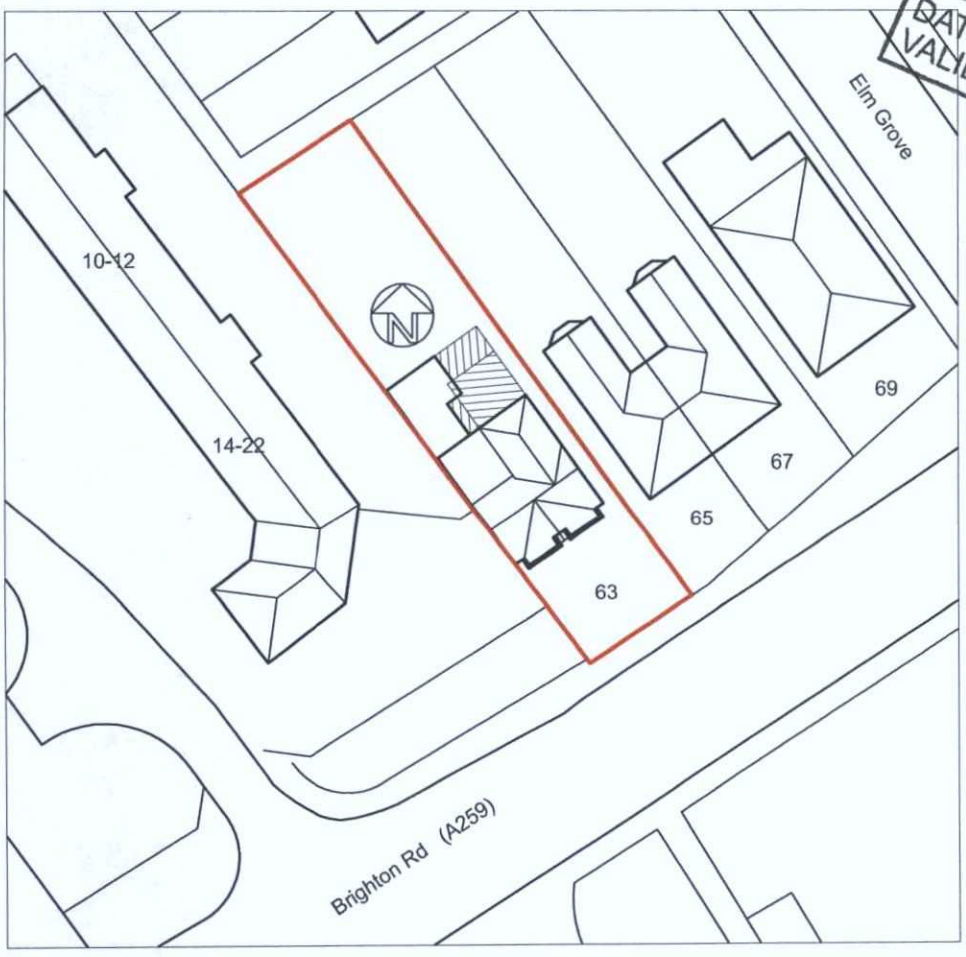

Proposed Block Plan 1:500

50 metres @ 1:500 on A4

10 metres @ 1:500 on A4

rev.	date

These drawings should be approved by Local Authority Building Control or other appropriate checking Authority prior to commencement of the work.

[redacted]

This drawing is copyright.

client: Daryoush and Claire Roshan

project: 63 Brighton Road
Lancing

drawing: Location & Block Plans

scale: as shown@A4 date: 12.08.15

drawn: BBB

9 Kenton Road
Hove, East Sussex
BN3 4PG
tel: 01273 298217
fax: 01273 298217
e-mail: info@clairehaigharchitects.co.uk

Claire Haigh
Associates Ltd

CH 710 /001 rev.