
COPYRIGHT OF MC
ARCHITECTURAL SERVICES

Scale 1:100

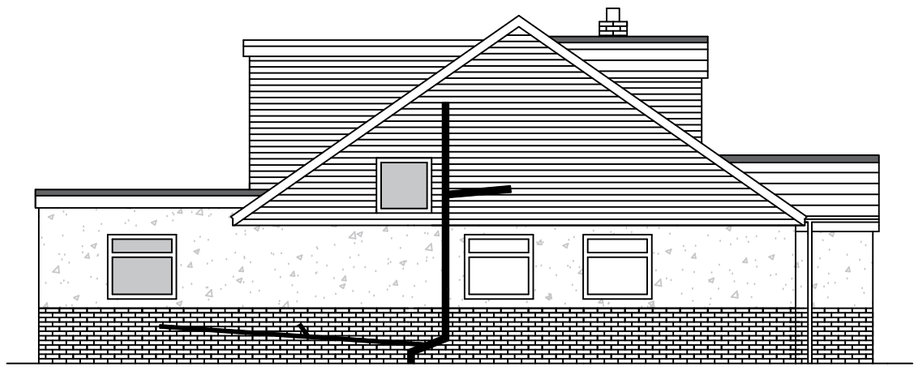

Original Proposed East Elevation



New Proposed East Elevation

A3

0 1 2 3 4 5 METRES 10

MC Architectural Services

Rottingdean Brighton

Client:	Rebecca & Wayne Horton
Project:	Loft Conversion and ground floor alterations (Window Amendments)
Address:	8 Vincent Close, Sompting

Date:	December 2019
Scale:	1:100
Drawing No:	MCA/VC/006 - REV A
Paper Size:	**A3**