

Copyright (c) 2023

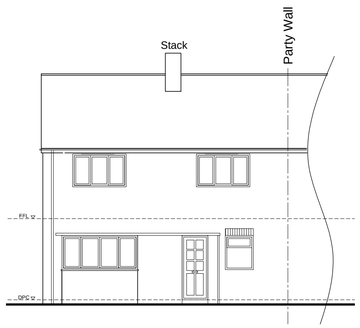

no.32

Front Elevation 1:100

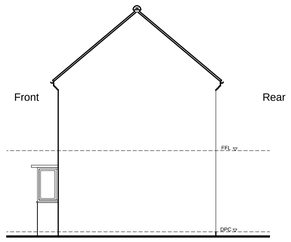

Side Elevation 1:100



Rear Elevation 1:100

NOTE:
The contractor is to check all site dimensions and levels before work starts. Report any discrepancies.

This drawing must be read with and checked against all structural and other specialist drawings, specifications and bills of quantities. Report any discrepancies.

The contractor is to comply with all current British Standards and Building Regulations whether or not specifically stated on these drawings.


This drawing has been produced for Mr & Mrs Arthur and is intended as part of 'PLANNING' stage and is not intended for use by any other person or for any other purpose.

Simple Section 1:100

EXISTING WALLS


2620 Floor to ceiling spot heights

A/B Air brick

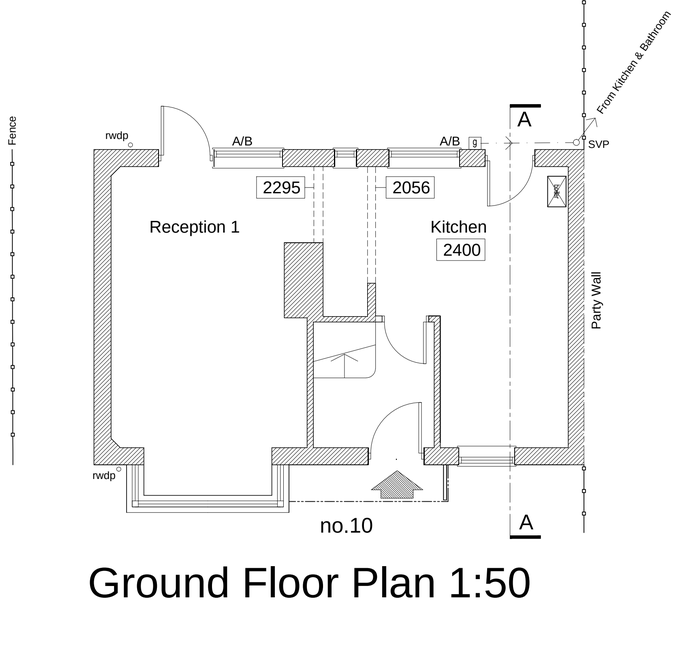


no.10

Ground Floor Plan 1:50

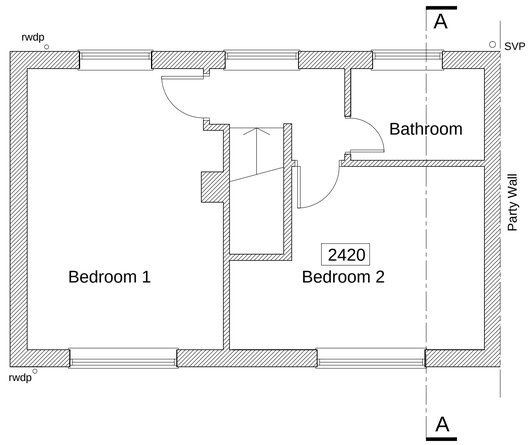

First Floor Plan 1:50

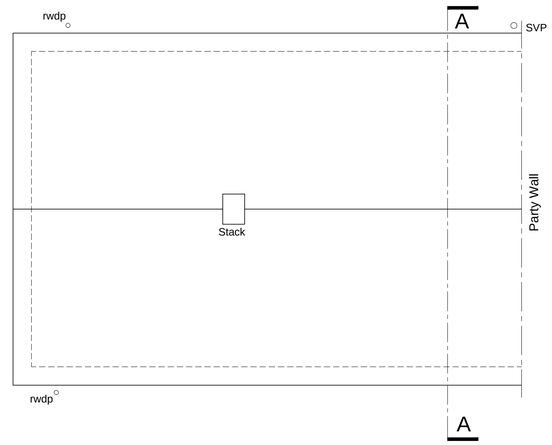

Roof Plan 1:50

1m 2m 3m 4m 5m
1:100 Scale Bar

1m 2m 3m 4m 5m
1:50 Scale Bar

FOR PLANNING

Rev.	Date	Description	By
-			

Client
Mr and Mrs Arthur

Project
Alterations To:
32 Hammy Lane,
Shoreham-by-Sea

Drawing Title
Plans, Elevations and Simple Section as Existing

Copyright (c) 2023 of:
Sussex Architectural Services
Wicket View
Cuckfield Lane
Warninglid
West Sussex
Tel:(01444) 461720
Email: info@sussexarchitecturalservices.co.uk

Scale 1:100, 1:50 @ A1
Date February 2023
Drawn -
Drawing Number **23-103 01**