

Copyright (c) 2023

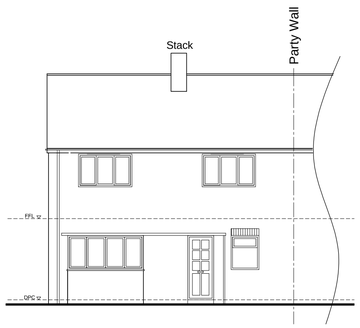


no.32

Front Elevation 1:100

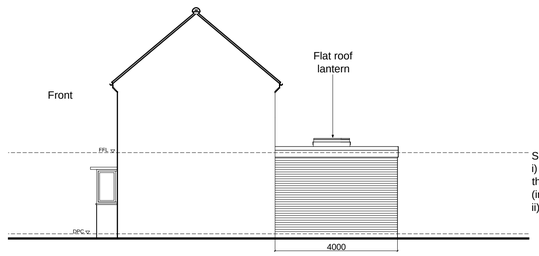


Side Elevation 1:100

Set out extension to
i) ensure that no part oversails the boundary
(including eaves & footings),
ii) be clear of existing SVP

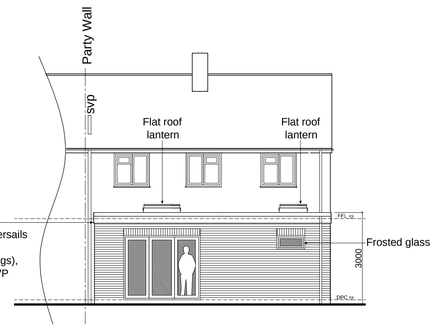

Rear Elevation 1:100

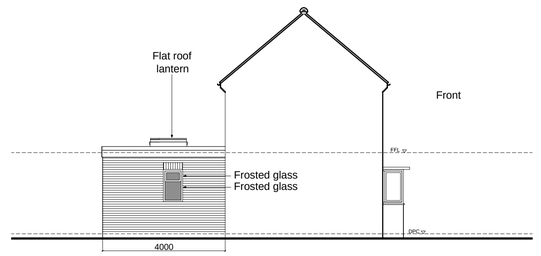

Side Elevation 1:100

NOTE:
The contractor is to check all site dimensions and levels before work starts. Report any discrepancies.


This drawing must be read with and checked against all structural and other specialist drawings, specifications and bills of quantities. Report any discrepancies.

The contractor is to comply with all current British Standards and Building Regulations whether or not specifically stated on these drawings.


This drawing has been produced for Mr & Mrs Arthur and is intended as part of 'PLANNING' stage and is not intended for use by any other person or for any other purpose.


Materials:

To match existing

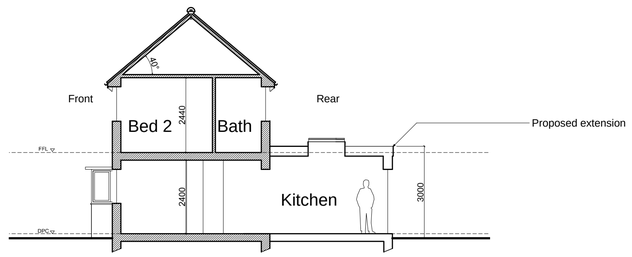

Simple Section 1:100

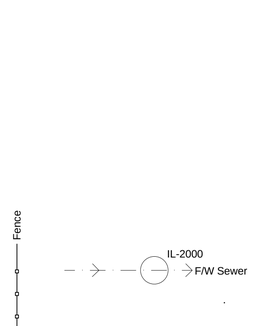


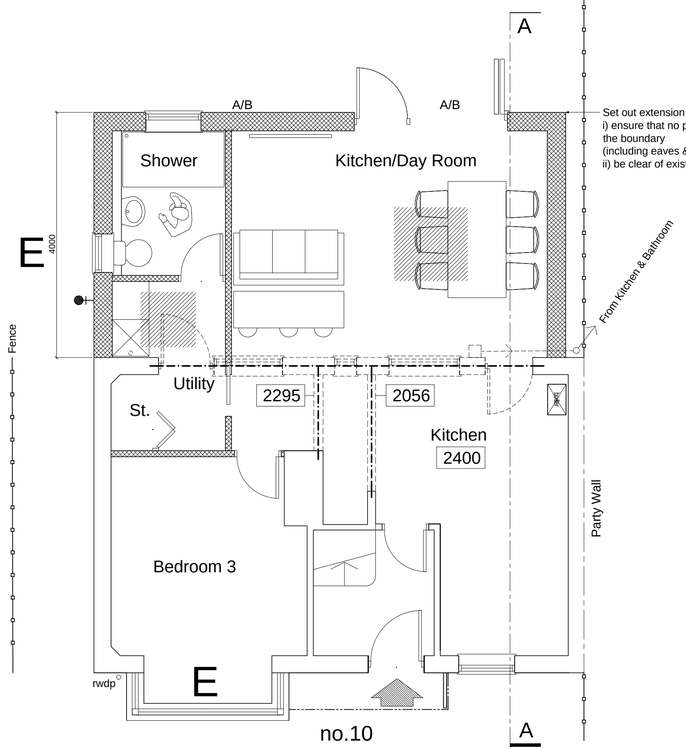


no.10

Ground Floor Plan 1:50

AB - Air brick

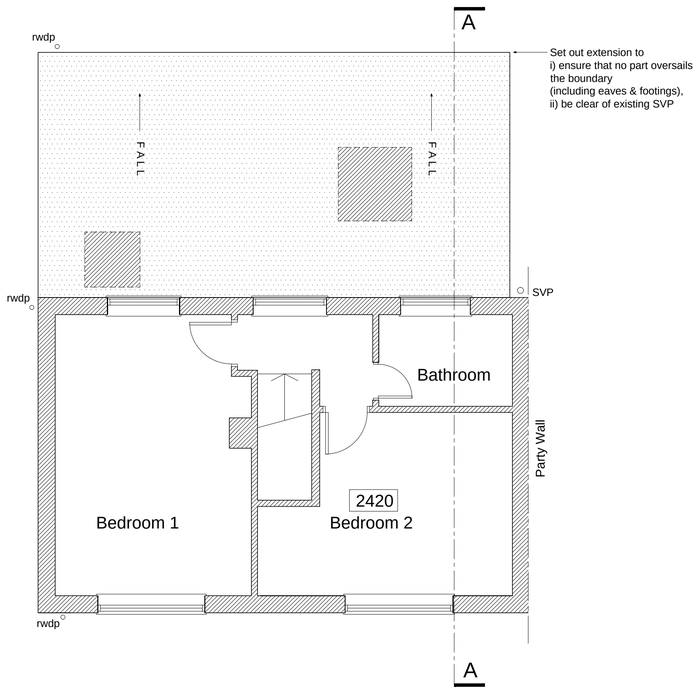

First Floor Plan 1:50

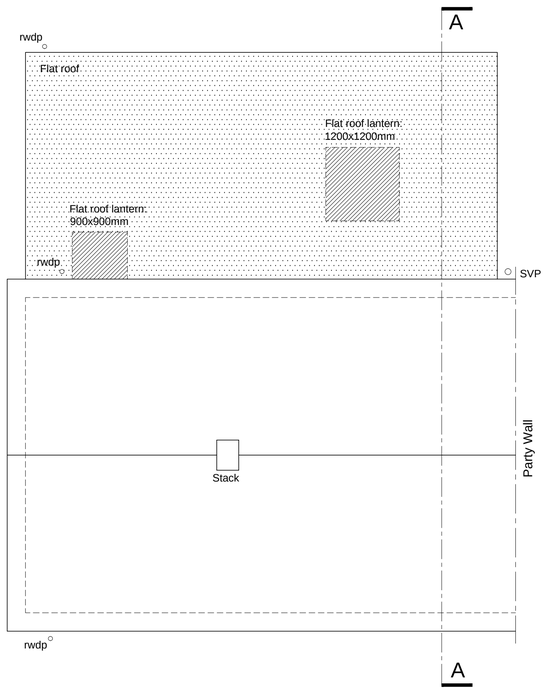

Roof Plan 1:50

E Escape window

PROPOSED WALLS ON PLAN

- Denotes external water tap

Indicative steel locations, all to be confirmed by Engineer

Items shown dashed to be removed

Flat roof lantern over

2620 Floor to ceiling spot heights

1m 2m 3m 4m 5m
1:100 Scale Bar

1m 2m 3m 4m 5m
1:50 Scale Bar

FOR PLANNING

Rev.	Date	Description	By
-	-	-	-

Client
Mr and Mrs Arthur

Project
Alterations To:
32 Hammy Lane,
Shoreham-by-Sea

Drawing Title
Plans, Elevations and Simple Section as Proposed

Copyright (c) 2023 of
Sussex Architectural Servic
Wicket View
Cuckfield Lane
Warninglid
West Sussex
Tel:(01444) 461720
Email: info@sussexarchitecturalservices.co.uk

Scale 1:100, 1:50 @ A1
Date February 2023
Drawn -
Drawing Number **23-103 02**