


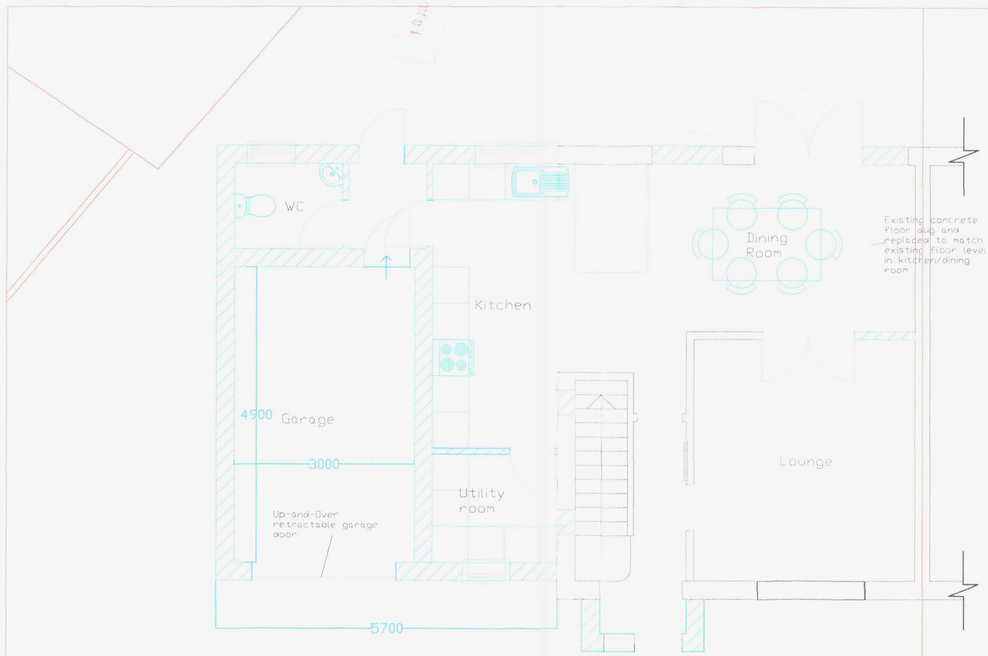



PROPOSED FLOOR PLANS 1:50

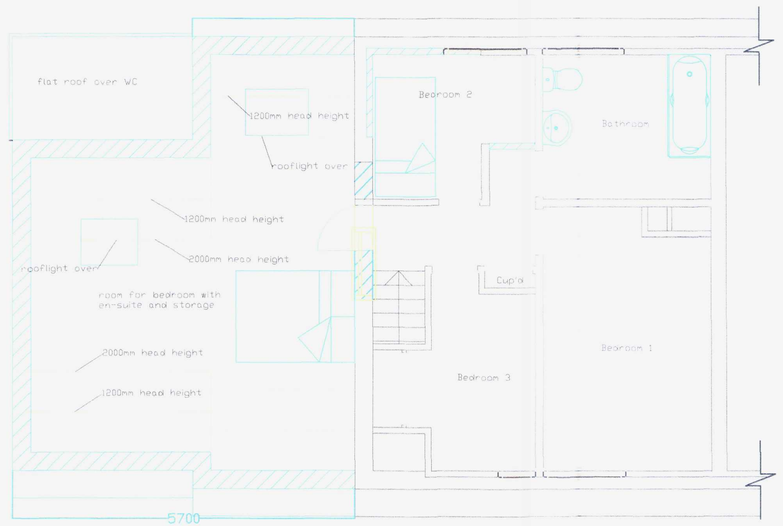

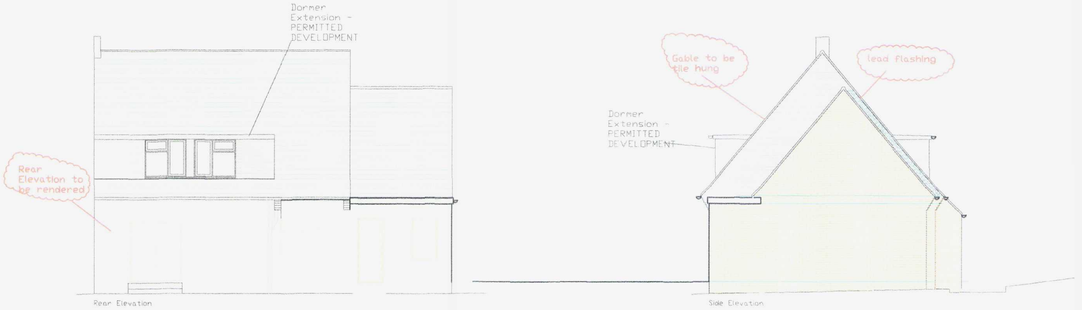

PROPOSED ELEVATIONS 1:100

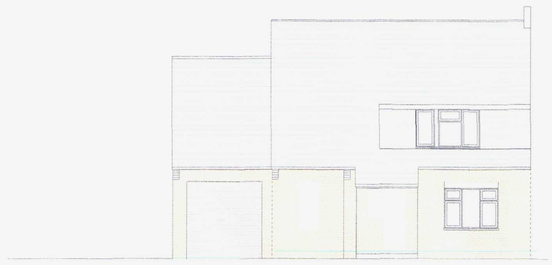

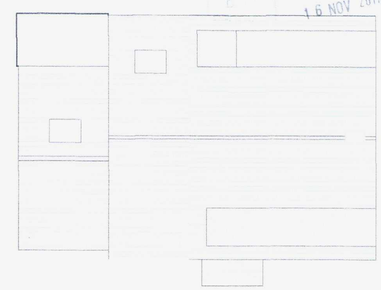

PROPOSED ROOFPLAN 1:100


ISSUED FOR NON MATERIAL AMENDMENT TO PLANNING

REVISED FOR NON-MATERIAL AMENDMENT 09/11/11



LOCATION 1:1250

N

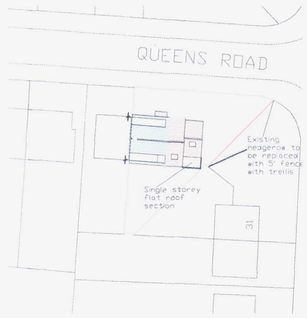

BLOCK 1:500

All dimensions to be checked on site prior to commencement of work, except for planning purposes.

This drawing is the copyright of CALDOTEC LTD and may not be copied, altered or reproduced in any way without written authority.

CALDOTEC LTD
41 WILLOWHAYNE AVE
EAST PRESTON
WEST SUSSEX
BN16 1PL
Telephone
01903 859176

PROPOSED FLOORPLANS, ELEVATIONS, ROOF PLAN & BLOCK
24 Queens Road,
Southwick
West Sussex
BN42 4RQ

CLIENT Mr Walker

R9	Gable & rear elevation finishes	EG	09/11/11
R8	Revised scheme	EG/LW	24/10/11
Issue	Details	By	Date

SCALE AS SHOWN on A1
DATE 09/11/11
DRAWING NUMBER 10111T/03 R9