Only figured dimensions are to be used. All dimensions to be checked on site.

Please note: Refer to 'type' of drawing below; planning drawings should only be treated as such.

Notes

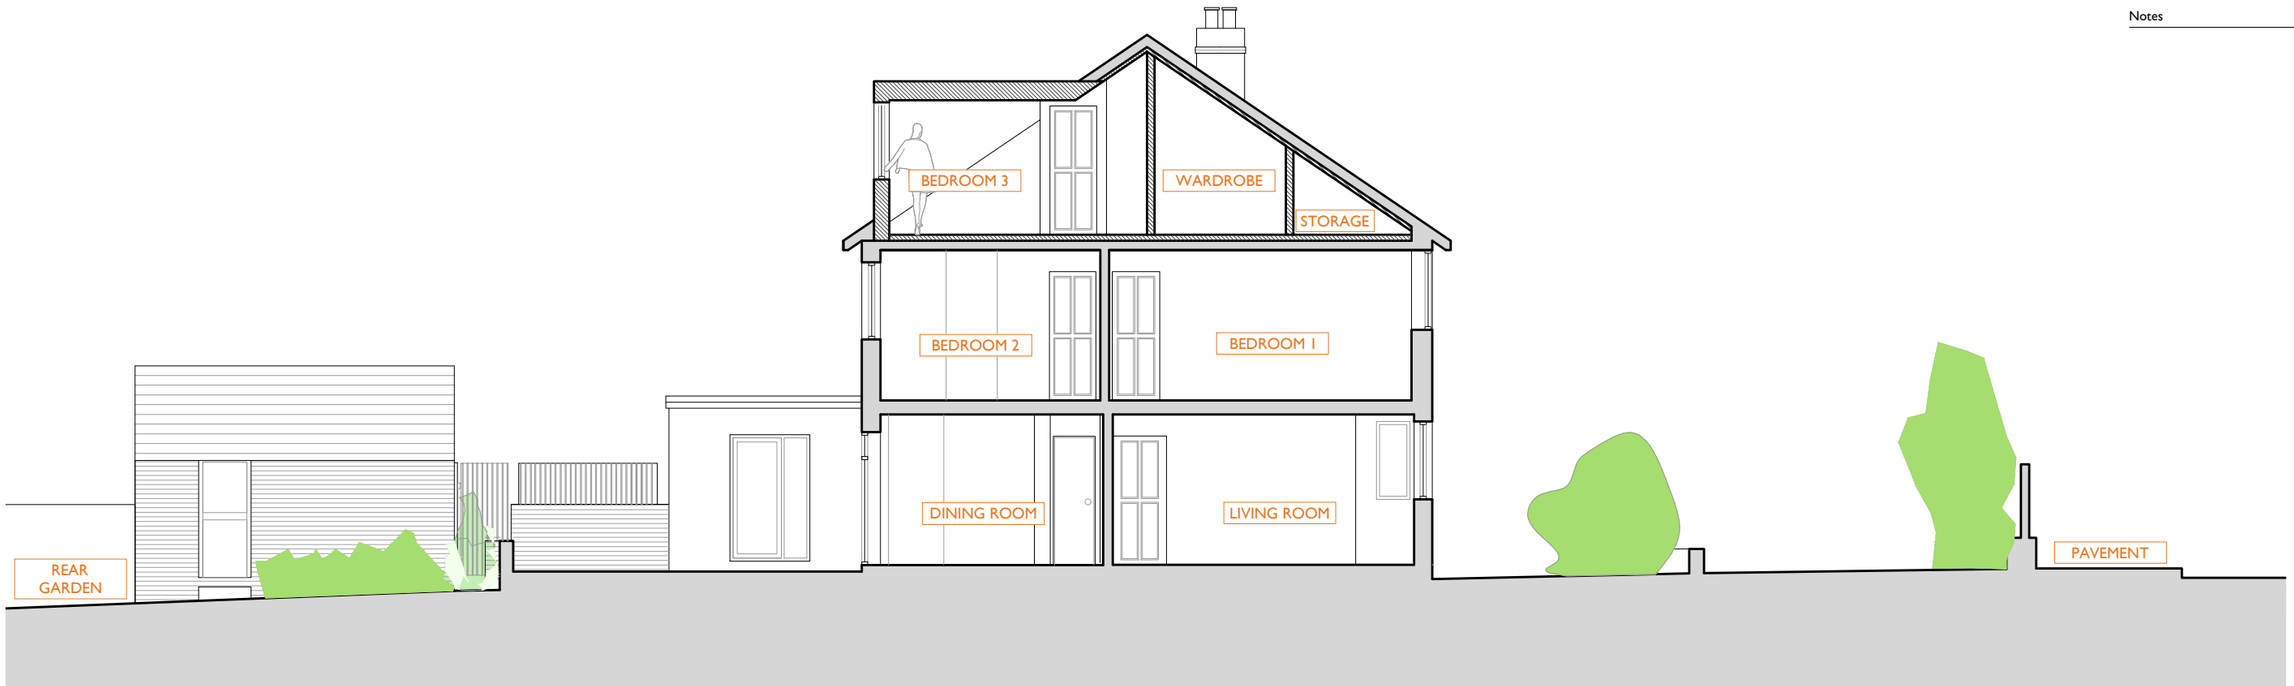

+SX Proposed section AA - scale 1:100 at A3

Scale in Metres

0 1 2 3 4 5

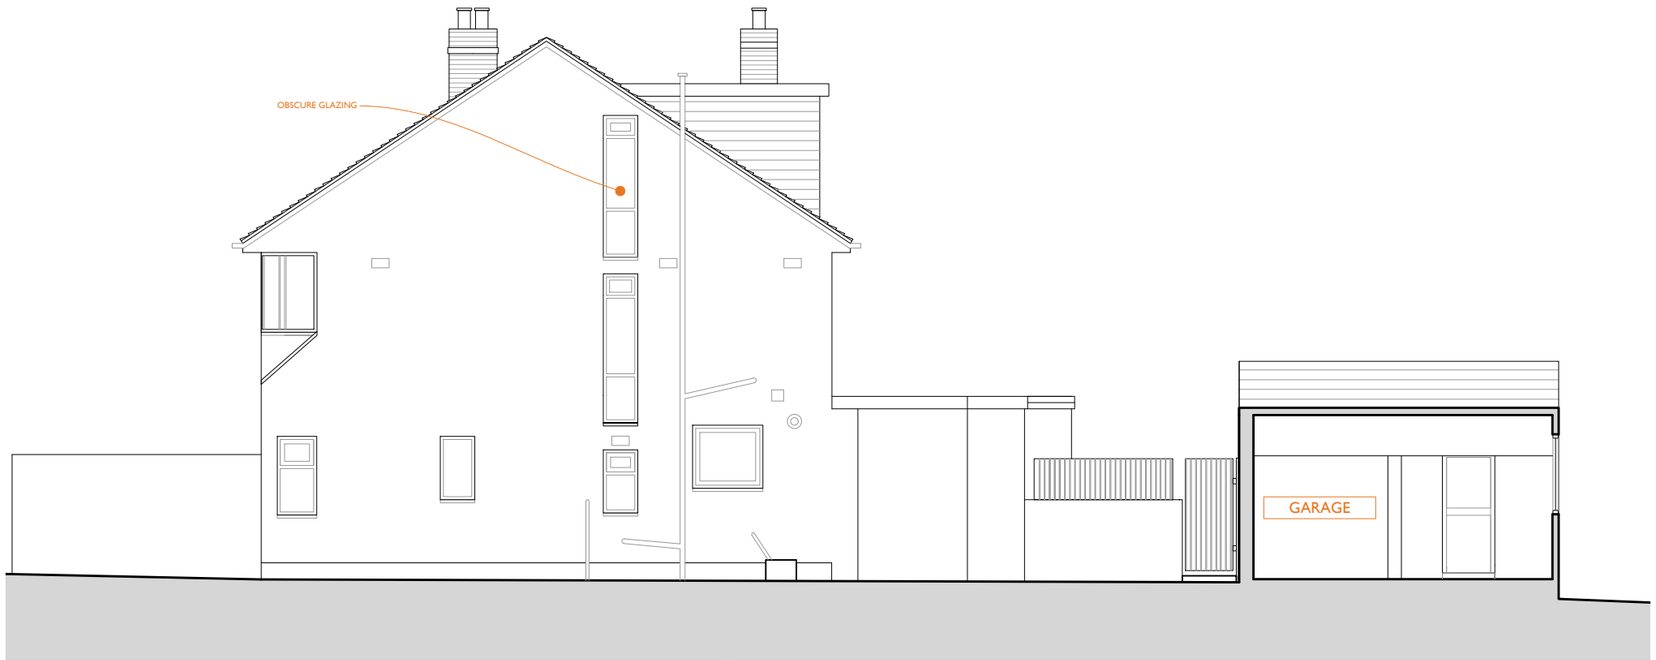

+SX Proposed section BB - scale 1:100 at A3

Scale in Metres

0 1 2 3 4 5

Rev A 09.22 Annotation added BH

APPLICATION FOR DETAILED
PERMITTED DEVELOPMENT

LRA
LIAM RUSSELL ARCHITECTS

LONDON / BRIGHTON / MANCHESTER
- t +44 (0)845 180 3676 www.liamrussellarchitects.com -

JOB 387 UPPER SHOREHAM ROAD BRIGHTON BN43 5NF	CHECKED LRA
	DRAWN BH
CLIENT MR GROSSMAN	DATE 09.22
	SCALE 1:100 @ A3
DRAWING PROPOSED SECTIONS	REVISION A
	NUMBER 1958-PD-013

24 Windlesham Road, Brighton, East Sussex BN1 3AG, UK
t +44 (0)845 180 3676 www.liamrussellarchitects.com
Liam Russell Architects Ltd registered in England and Wales 04758636

DO NOT SCALE FROM THIS DRAWING. THIS DRAWING IS COPYRIGHT ©