

General Notes:


Do not scale dimensions from this drawing, unless for Planning purposes.

The Contractor is responsible for checking all dimensions on site prior to commencement of the works.

This drawing is to be read in conjuction with the specification.

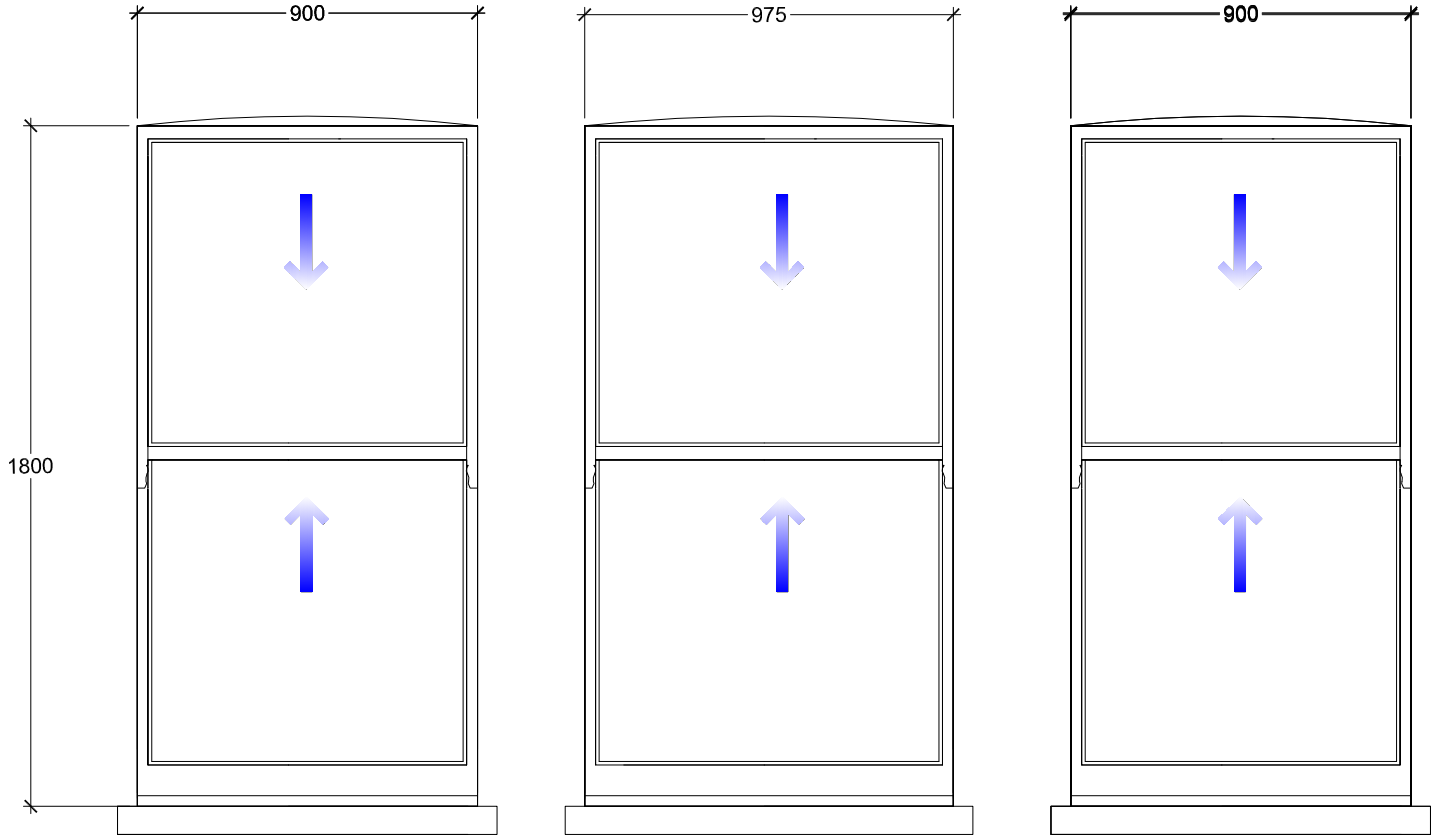

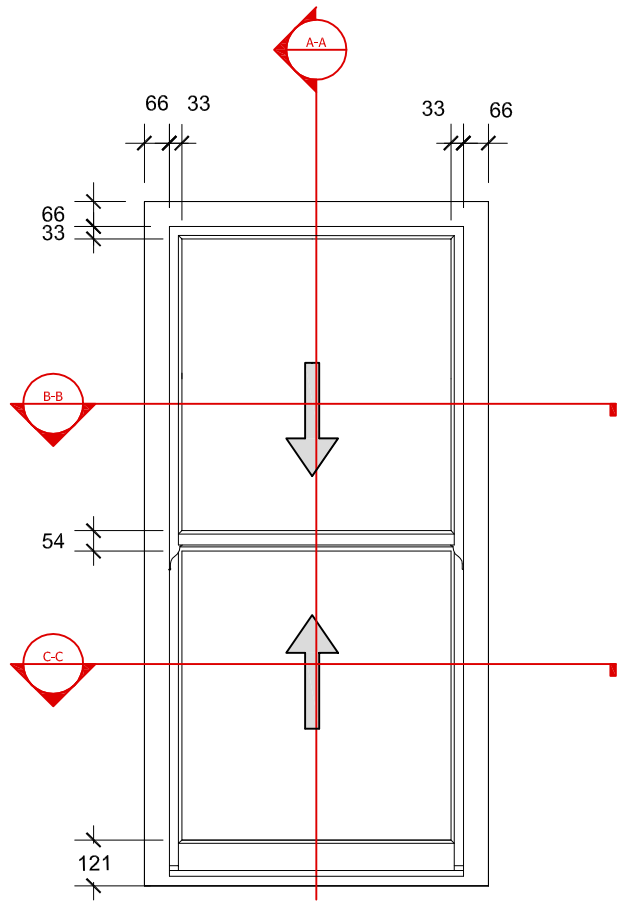

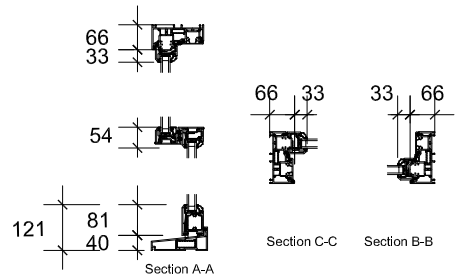

Legacy Range with narrow profile sections to match existing front and side elevations

W2

Proposed PVC Double glazed windows
Legacy Range vertical sliding sash

W3

W4

C	08/10/24	Dimensions Clarified
B	30/9/24	Change from casement to vertical
A	12/7/24	Scale Bar

Brian Elstone Surveying Services Ltd
Brian Elstone, MCIOB, IMaPS, MCABE
Building Surveyor and Architectural Consultant
CDM Consultant

1 Herne Court, Station Road, Rustington,
West Sussex, BN16 3BQ
Phone: 01903 784884, Mobile: 07710 593021.
Email: brian@elstone.biz

Client:
Mr P. Fairbrother, Ground floor flat, 45 Shakespeare Road, Worthing, BN11 4AT

Project:
Window Replacement

Drawing Title:
Proposed Windows - Sheet 2

Revision	Date	Description
Scale:	Date:	Drawn By:
1:20	09/07/2024	BE
Drawing Number:		Revision:
1656/005		C