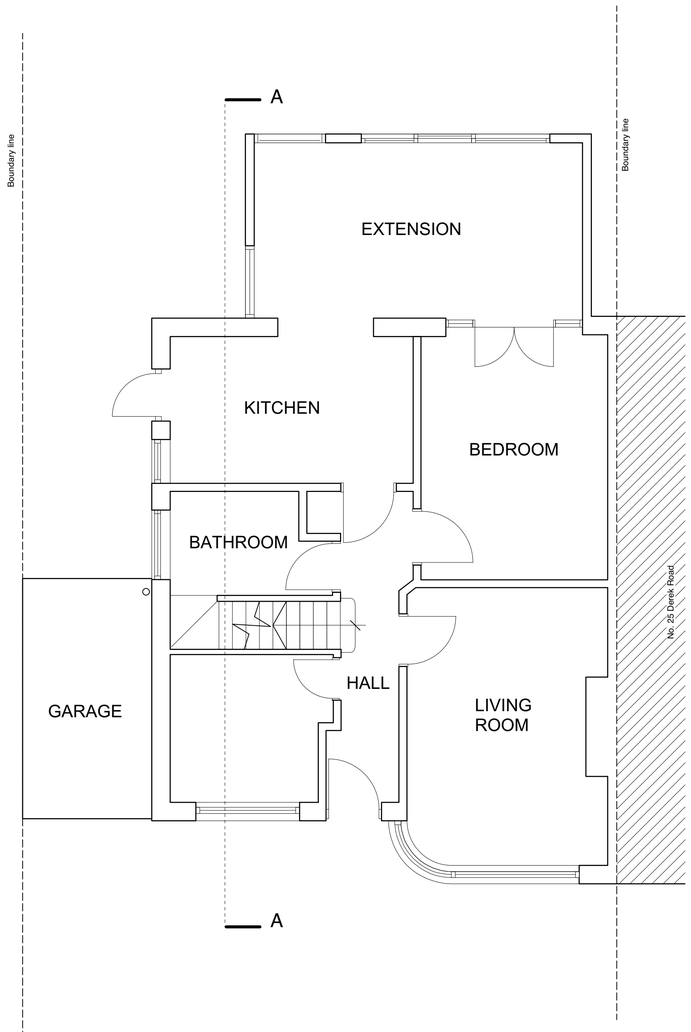

1 EXISTING GROUND FLOOR PLAN
Scale: 1:50

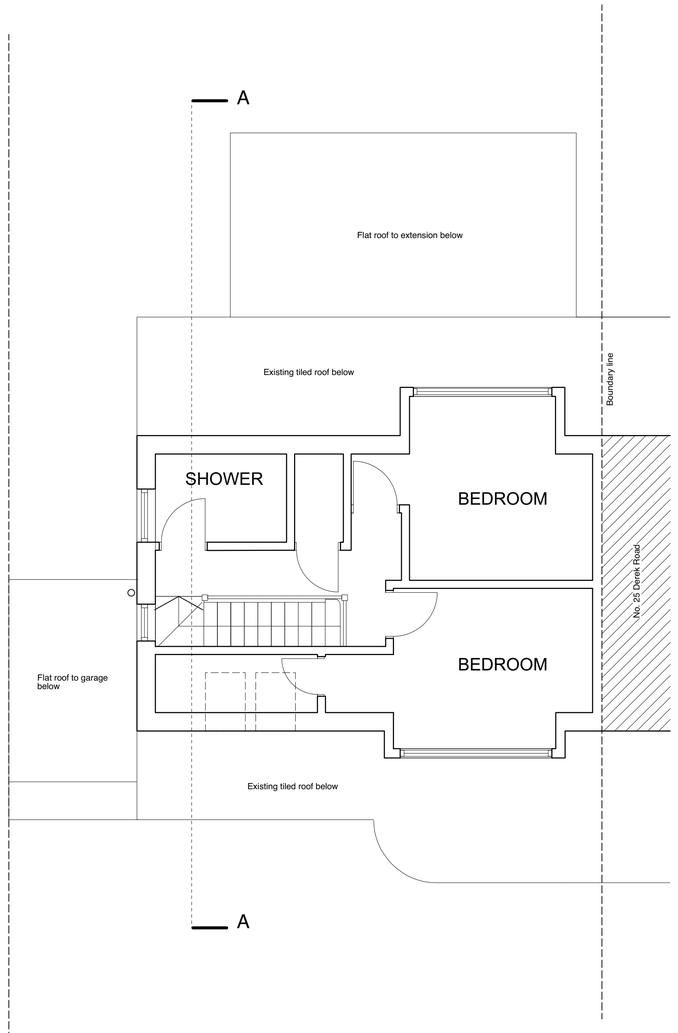

2 EXISTING FIRST FLOOR PLAN
Scale: 1:50



7 SITE LOCATION PLAN
Scale: 1:1250

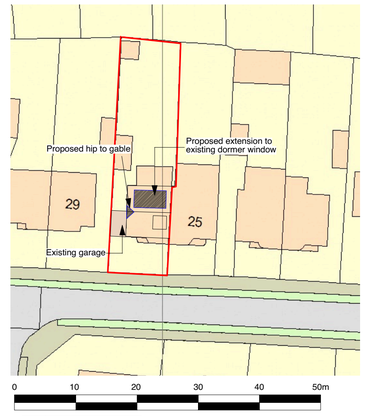

8 BLOCK PLAN
Scale: 1:500

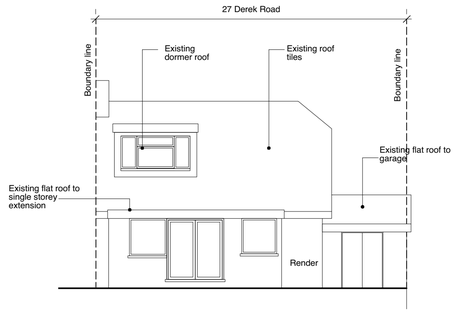

3 EXISTING REAR ELEVATION (North Facing)
Scale: 1:100

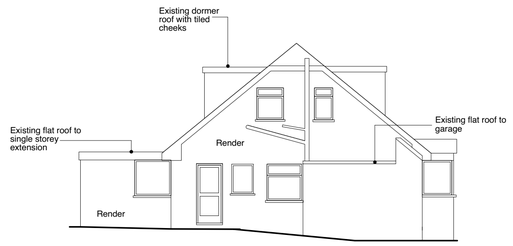

4 EXISTING SIDE ELEVATION (West facing)
Scale: 1:100

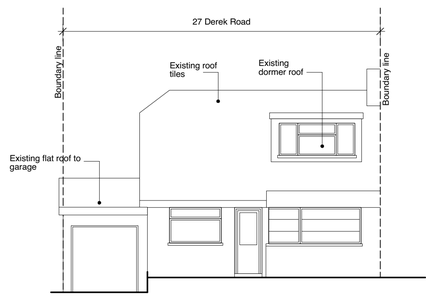

5 EXISTING FRONT ELEVATION (South facing)
Scale: 1:100

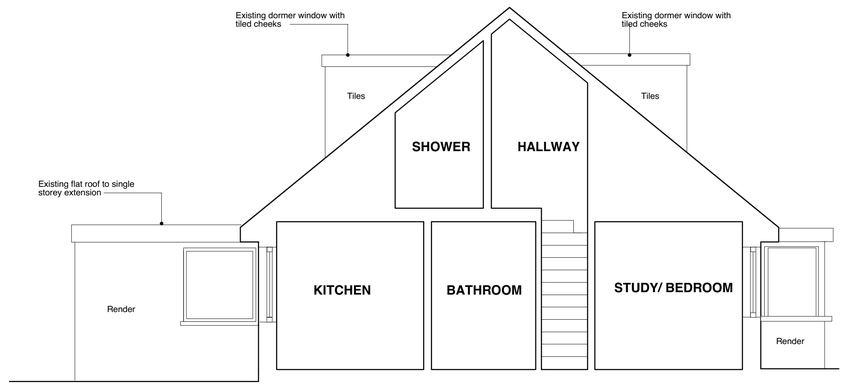

6 EXISTING SECTION A-A
Scale: 1:50

Scale 1:50
0m 1m 2m 3m 4m 5m

Scale 1:100
0m 1m 2m 3m 4m 5m 6m 7m 8m 9m 10m

HAPA ARCHITECTS

Job Name: 27 DEREK ROAD, LANCING, BN15 0NU

Status: PLANNING AND BUILDING CONTROL

Drawing Title: EXISTING DRAWINGS, SITE LOCATION PLAN & BLOCK PLAN

Date: DEC '17

Scale: 1:50, 100, 500 & 1250 @ A1

Job No: 0200

Drawing Number: L-100b

© All rights reserved - Do not scale off drawing
All dimensions to be checked on site