RDA1

info@rda1.co.uk, tel: 07989 399425, www.rda1.co.uk

1. All dimensions are to be checked on site prior to the commencement of the project. Any discrepancy must be reported to the construction administrator / designer
2. Figured dimensions only do not scale
3. This drawing must be read in conjunction with all other drawings / specifications / details for this project
4. Contractor must ensure they have the latest issued drawings / details prior to commencing work
5. All new work to conform to the local authority requirements/ Building Regulation Approval. Workmanship and standards to comply to the relevant British Standards and current Codes of Pratice

Title: Mr C FORSHAW, 234 HARBOUR WAY BN43 5HZ, SHOREHAM BY SEA

Drawing: SITE & LOCATION PLAN

Scale: 1:500, 1:1250 @ A3

Date: SEPT 2017


Drawn by: rd

Dwg No: (10):202 Rev A

Amendment: Rev A Extension Amended Nov, 2017



SITE PLAN Scale 1:500

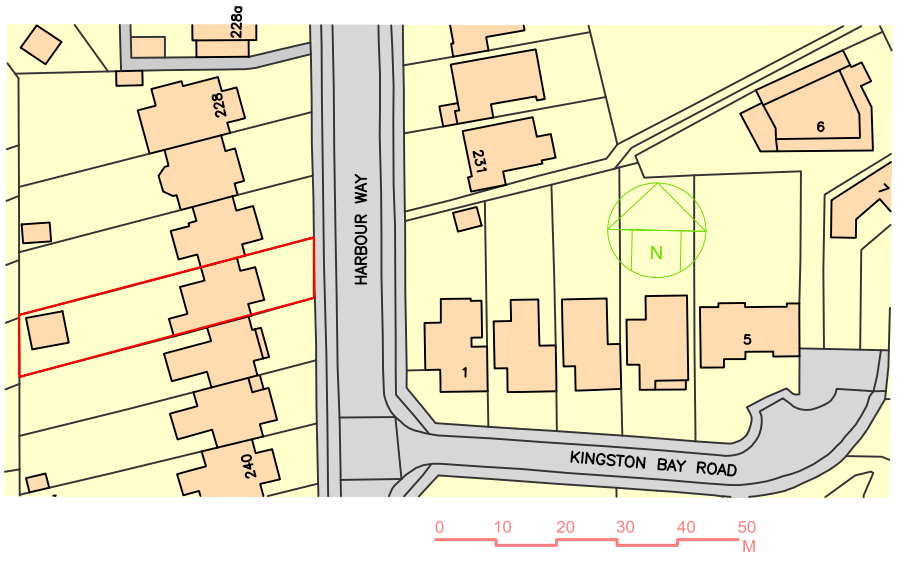

LOCATION PLAN Scale 1:1250

© copyright RDA1 2017