

Second Floor Plan @ 1:100

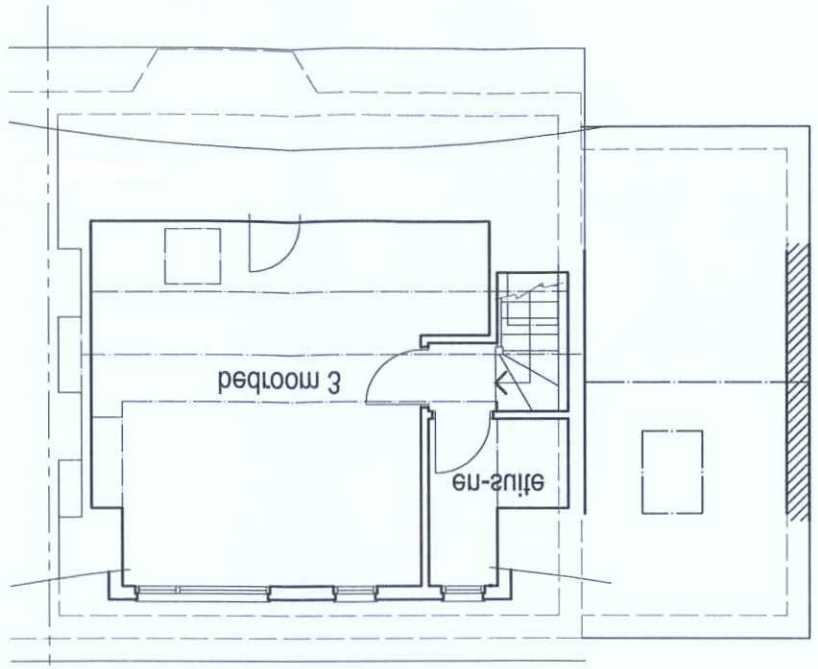


N

Ground Floor Plan @ 1:100

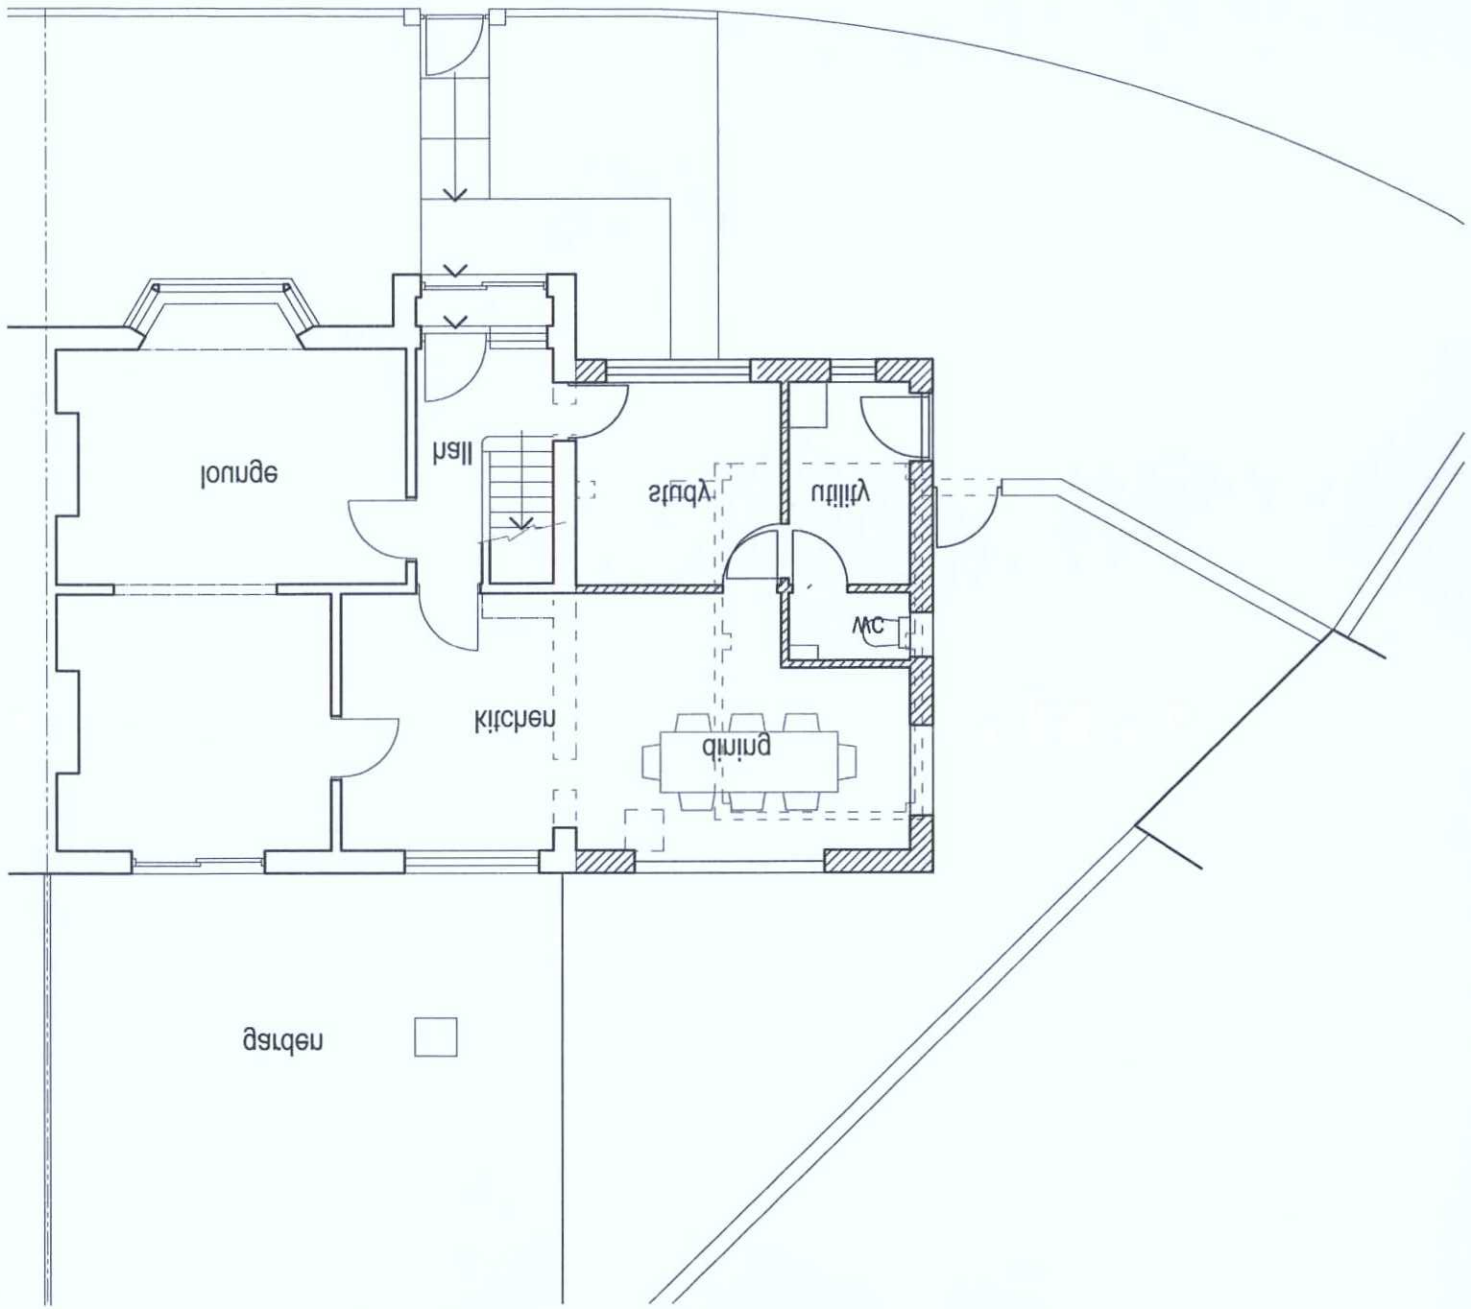

First Floor Plan @ 1:100

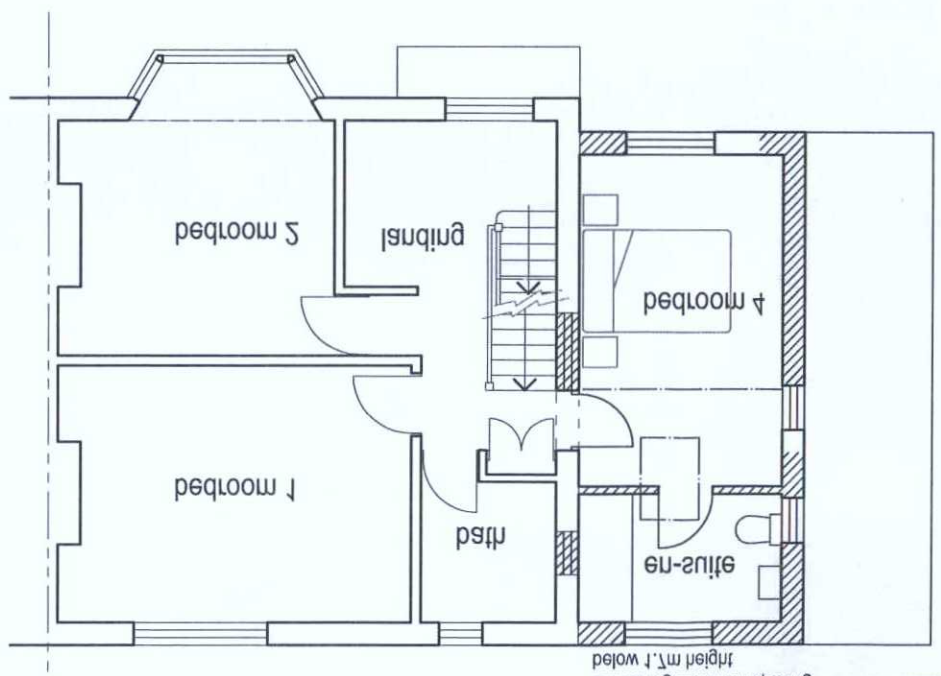

Obscure glazed non-opening
below 1.7m height

Scale 1:100

0 1 2 3 5m 10m

Rev	Description	Date
B	Obscure glazing added	04.08.17

Job Reference Extension 69 Old Shoreham Road Shoreham	Client Mr Jones
Drawing Title Proposed Plan	Drawing No ADC1201\04 Rev B

Date	Scale	Dwg Size	Plot Style	Drawn	Checked
22.02.17	1:100	A3	ADCgreyscale	AD	AD

All dimensions to be checked on site and do not scale from this drawing. This drawing should be approved by Local Authority Building Control or other appropriate checking authority prior to commencement of work. This drawing should not be reproduced without the prior consent of the author.

ADC
ADC Ltd trading as Allsop Design & Construction
Architectural Services
Construction Drawing Packages
CAD Drawings

123 Beaconsfield Road . Brighton . East Sussex . BN1 6DD
Tel: 01273 668466 . Fax: 01273 668467
Email: info@adcbrighton.co.uk

PLANNING SERVICES
ADUR & WORTHING
PLAN WMDM 0802 12
VALID DATE 4/8/17