
AMENDMENT

ADUR & WORTHING
PLANNING SERVICES

PLAN | AWDM/0803/15
DATE VALID | 28/8/15

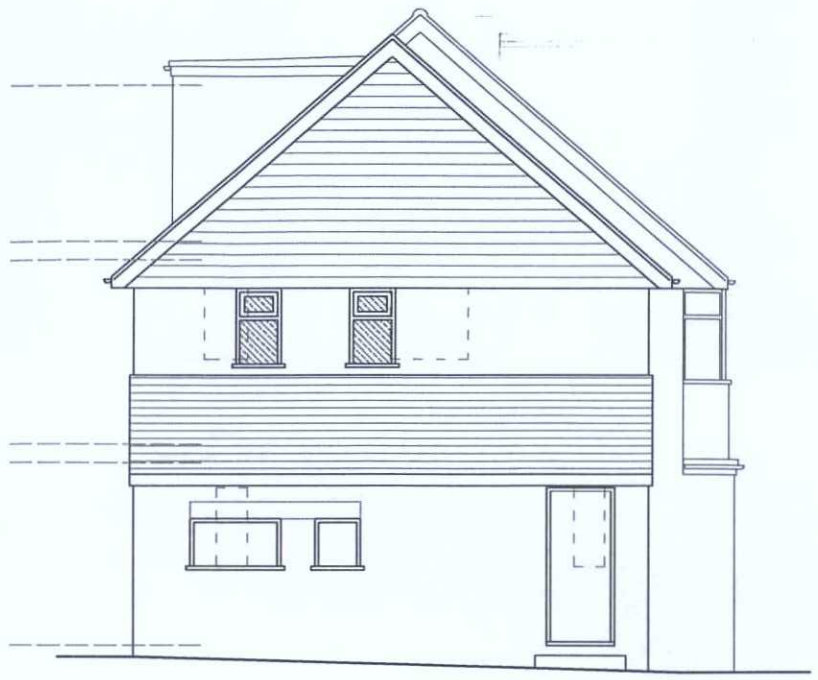

Side Elevation @ 1:100



Front Elevation @ 1:100



Rear Elevation @ 1:100

Rev	Description	Date
B	Obscure glazing added	04.08.15

Job Reference
Extension
93 Old Shoreham Road
Shoreham

Client
Mr Jones

Drawing Title
Proposed Elevations

Drawing No
ADC750/05

Rev
B

Date	Scale	Dwg Size	Plot Style	Drawn	Checked
23.05.15	1:100	A3	ADCgreyscale	AD	AD

All dimensions to be checked on site and do not scale from this drawing. This drawing should be approved by Local Authority Building Control or other appropriate checking authority prior to commencement of work.
This drawing should not be reproduced without the prior consent of the author

ADC
Alistair Dodd Consulting Ltd
Architectural Services
Construction Drawing Packages
CAD Draughting

72a Beaconsfield Road . Brighton . East Sussex . BN1 6DD
Tel: 01273 669466 . Fax: 01273 669467
Email: info@adcbrighton.co.uk

0 1 2 3 5m 10m

Scale 1:100