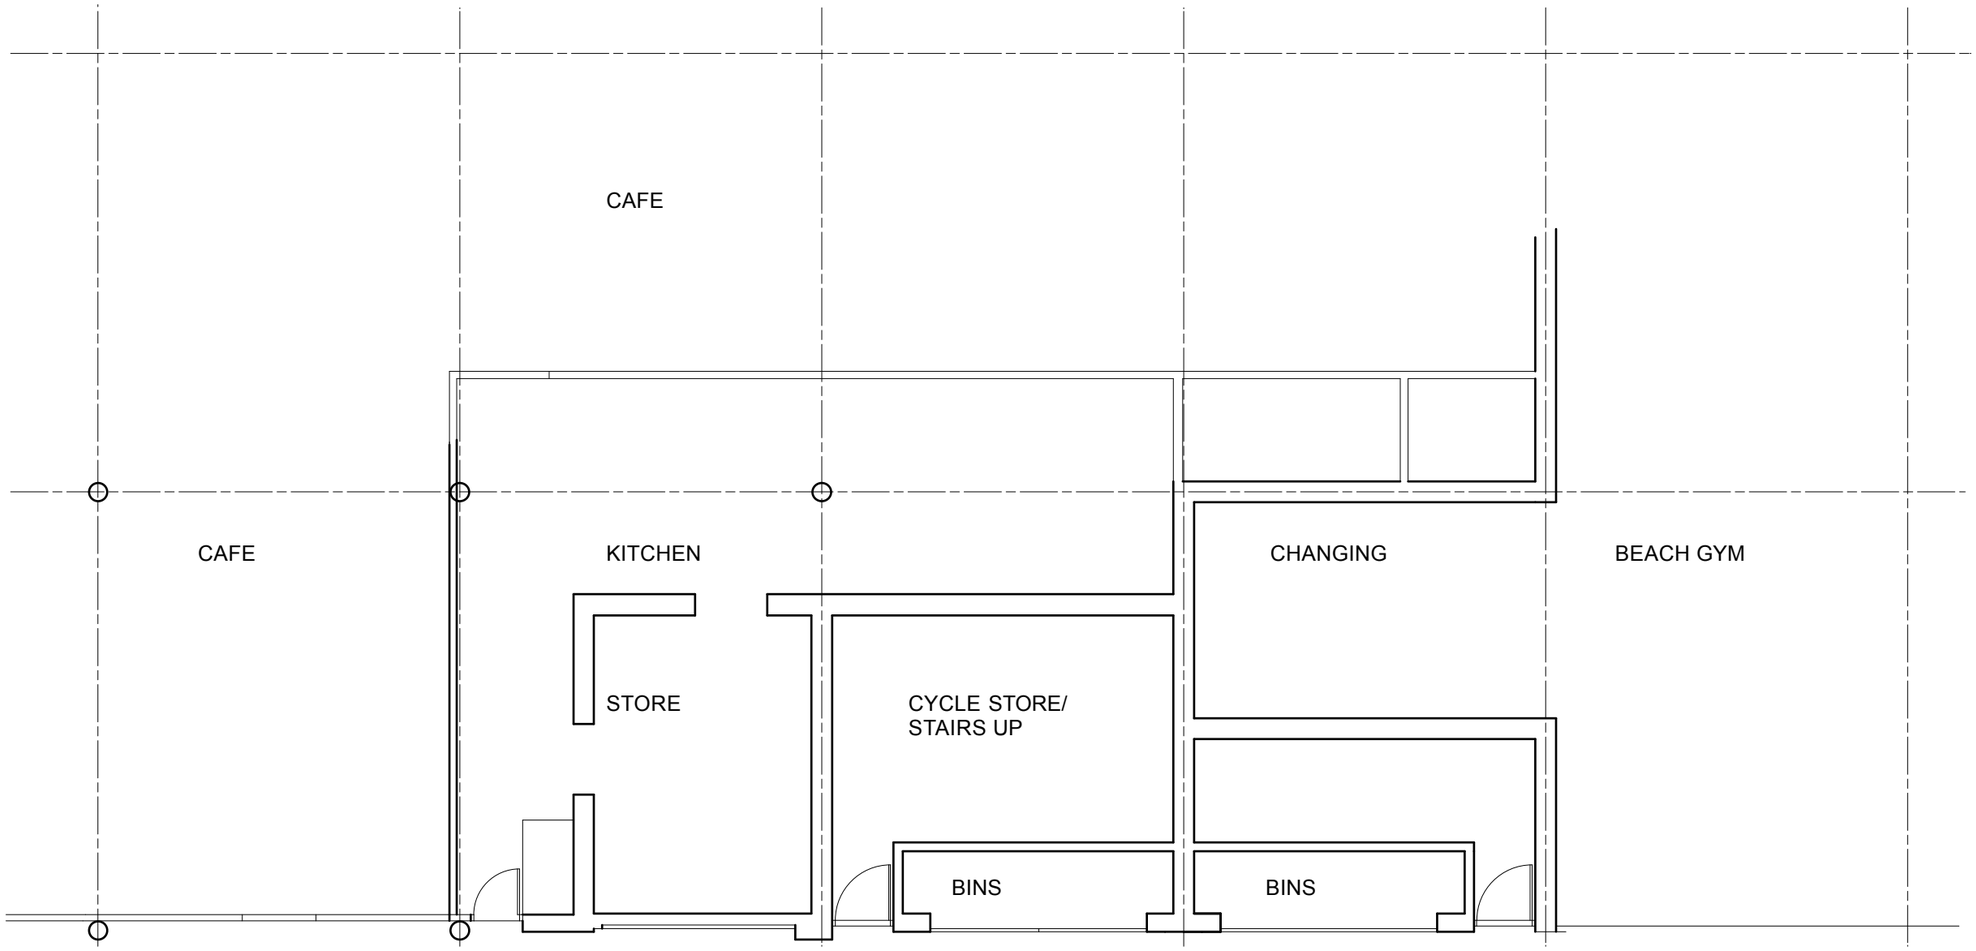

Ground Floor Plan.

1 2 3 4 5 10

metres

Alexander Partnership
Architectural Practice

Do not scale this drawing.
Read in conjuction with all other relevant consultant's drawings and specification.
Contractor to check all dimensions on site prior to fabrication and report any discrepancies to the Architect.
This drawing is copyright and it must not be reproduced without prior agreement.

NOTES:

CLIENT:
Perch Lancing Beach

LOCATION:
28A Brighton Road
Lancing
BN15 8RA.

PROJECT:
Proposed alterations to form new external servery.

DWG DESCRIPTION:
Existing Floor Plans.

Scale: 1:100 @ A3
Date: November 2017
Drg. No: 01/1711694

Alexander Partnership
Campbell House
21 Campbell Road
Brighton, BN1 4QD

Tel: 07802 731745
Email: astevens@alexpart.co.uk
Website: www.alexpart.co.uk