
UK MAP CENTRE .com

North

0m 1cm = 12.5m 62.5m

Scale 1:1250 @ A4 paper size

Map data

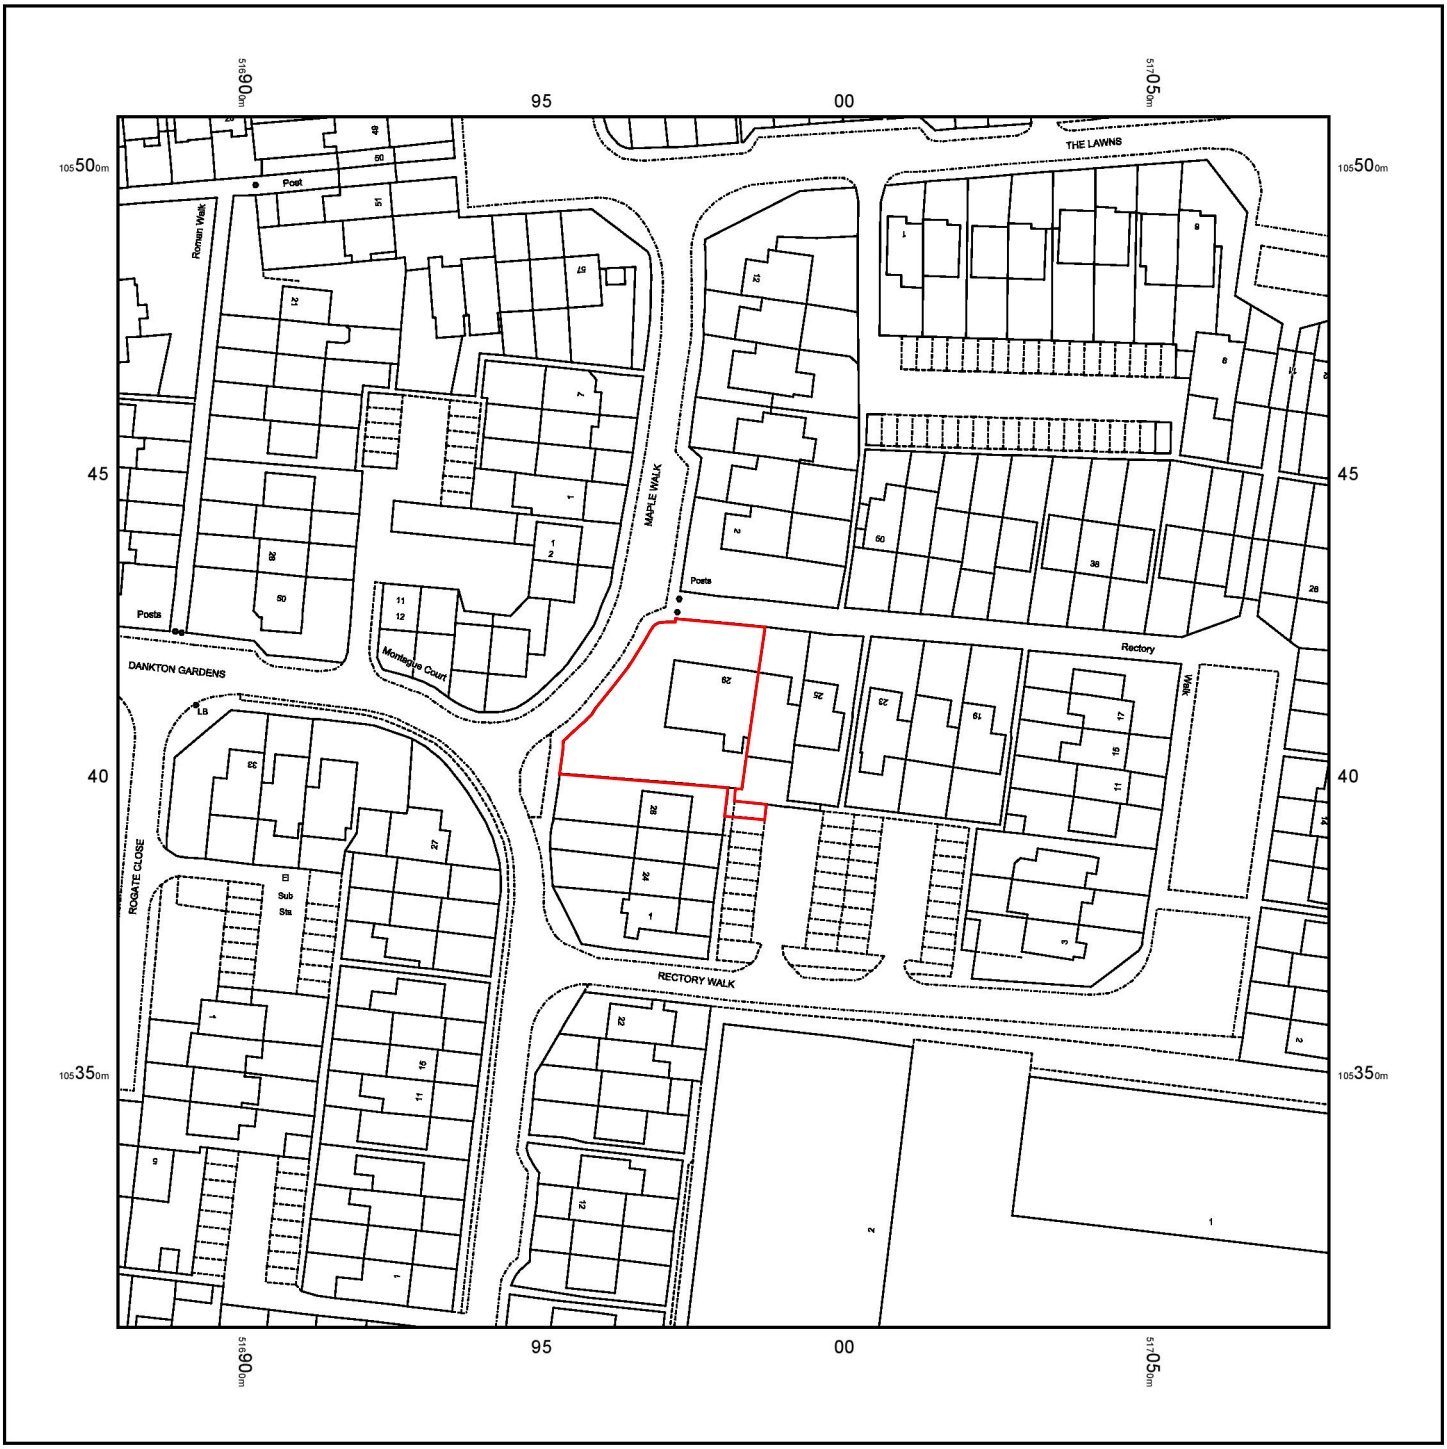

© Crown copyright and database rights 2022 Ordnance Survey 100048957. The representation of road, track or path is no evidence of a boundary or right of way. The representation of features as lines is no evidence of a property boundary.

Supplied by: www.ukmapcentre.com
Serial No: 236313
Centre Coordinates: 516980,105409
Production Date: 20/03/2022 12:40:00

LOCATION PLAN

29/06/2022

DRWG No. DS/RECTORY/03 REV1

29, RECTORY WALK, SOMPTING, LANCING, BN15 0DU