DO NOT SCALE this drawing, figured dimensions only are to be used.
© This drawing is the sole copyright of BN1 Architects.
Any discrepancies between this drawing and other information should be reported to the Architect.
MODIFICATIONS TO THIS DRAWING TO BE MADE SOLELY ON ORIGINAL MAGNETIC MEDIA, AND MAY ONLY BE CARRIED OUT BY BN1 ARCHITECTS.
THE BOUNDARY SHOWN IS BASED ON INFORMATION SUPPLIED BY OTHERS, NOT BN1 ARCHITECTS ALL BOUNDARIES TO BE VERIFIED ON SITE.

Rev:	Date:	Description:	By:	Rvw:
A	09.11.17	Ramp removed	CB	

0 1 2 3 4 5 6 7 8 9 10

Scale 1:50



Proposed Roof Plan

Scale 1/50

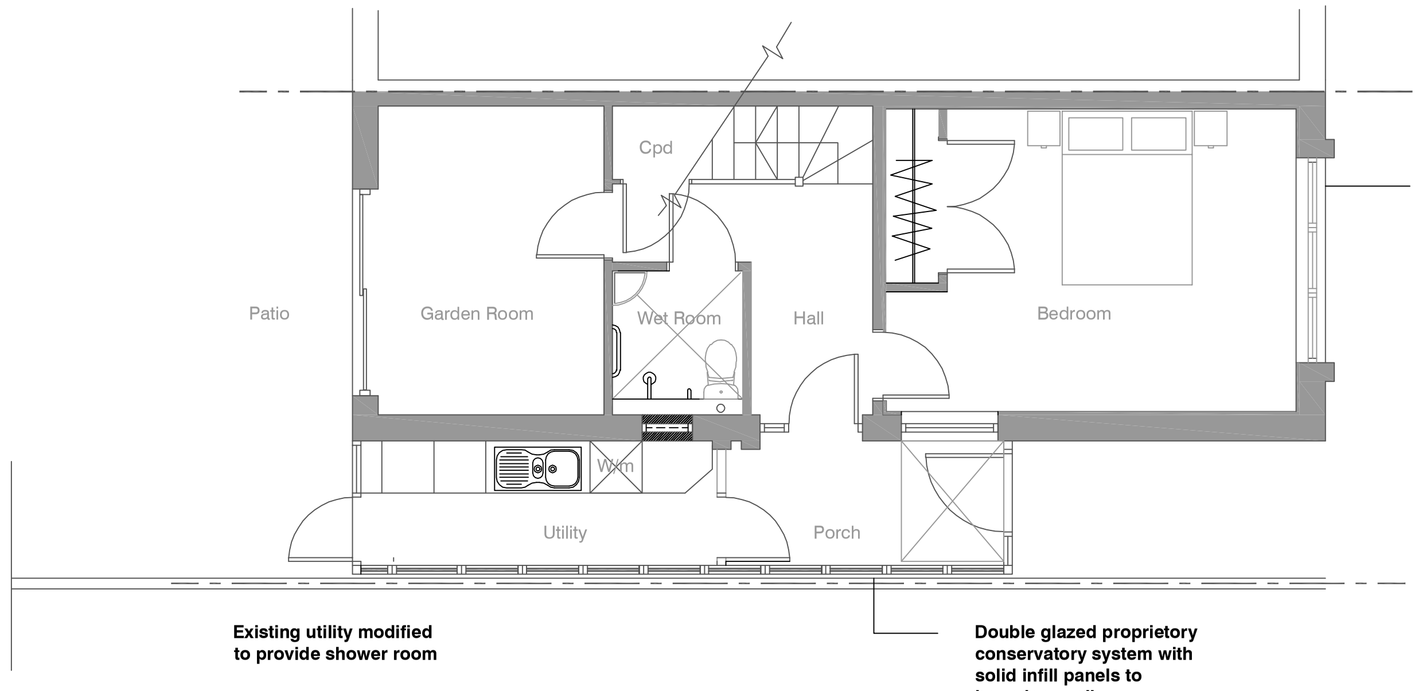

Proposed Plan

Scale 1/50



Proposed East Elevation

Scale 1/50



Proposed West Elevation

Scale 1/20



Location Plan

Scale 1/1250

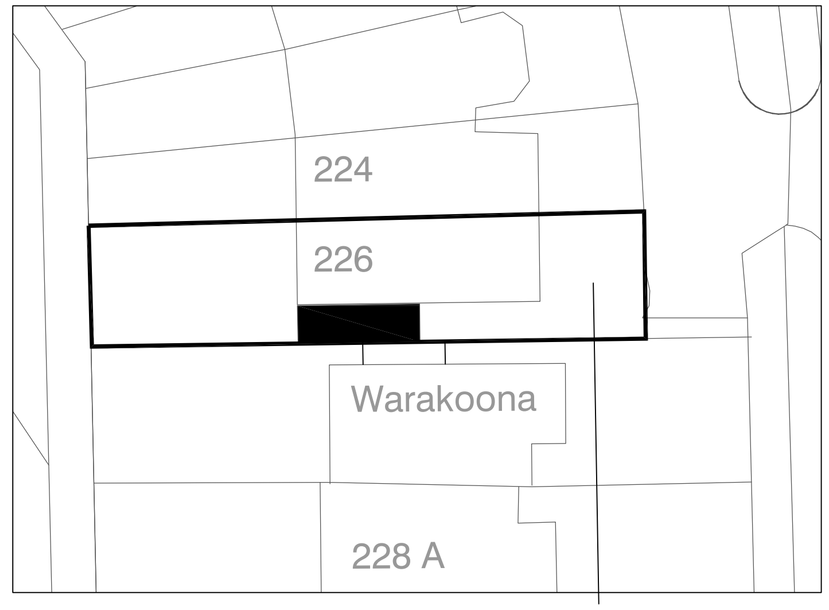

Block Plan

Scale 1/200

BN1 ARCHITECTS

202 Ditchling Road
Brighton, East Sussex BN1 6JE
Telephone: 01273 555007
E-mail: chrisbrooks@bn1architects.co.uk Website :bn1architects.co.uk

Client:

Project Name: 226, Harbour Way, Shoreham Beach, Shoreham

Drawing Title: Proposed Plans and Elevations

Project No:	Drawing No:		Revision:
BNS/01	P - 002		A

Drawing Status:	Date:	Scale:	Drawn:	Reviewed:
Planning	14.09.17	Varies @ A1 @ A3		