AMENDMENT

ADUR & WORTHING PLANNING SERVICES
PLAN AWDM/1828/16
DATE VALID 27 JAN 2017

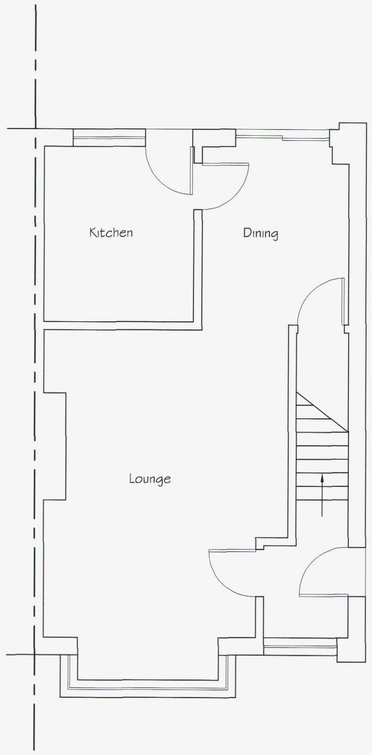

Existing Ground Floor Plan

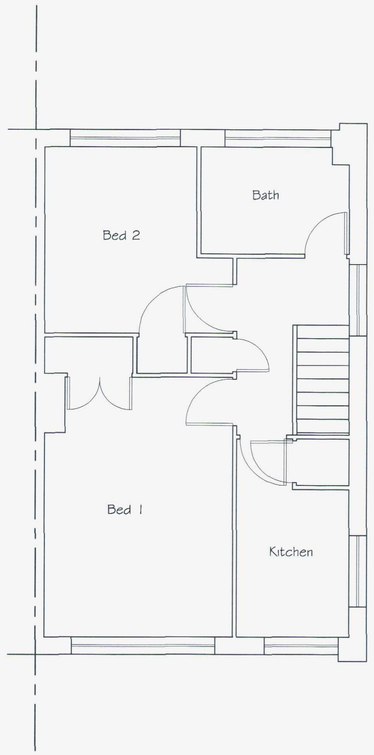

Existing First Floor Plan

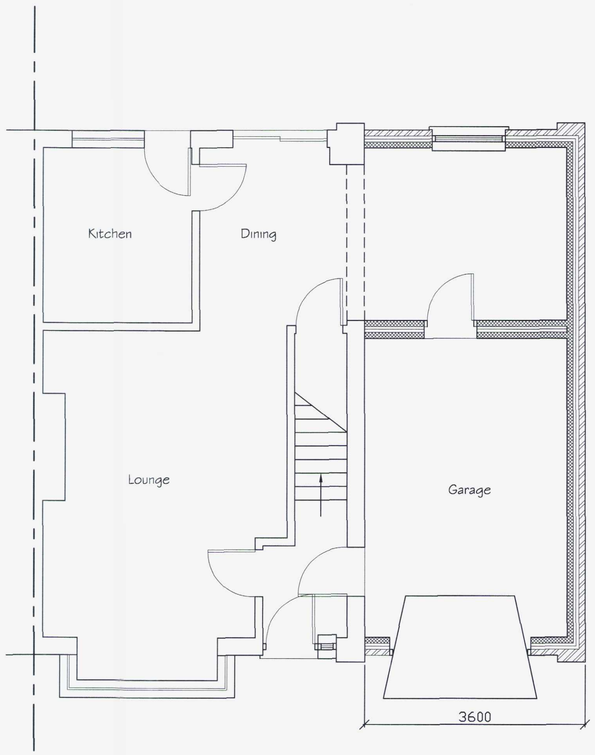

Proposed Ground Floor Plan

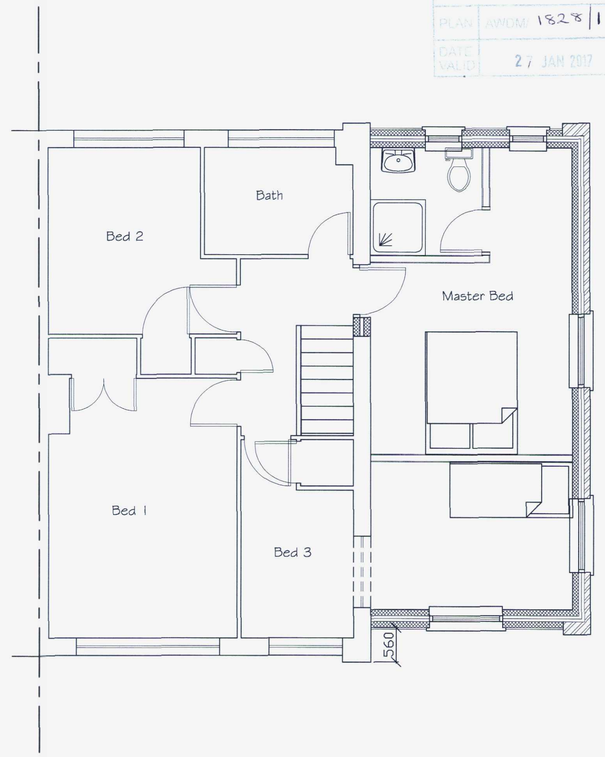

Proposed First Floor Plan



SCALE 1:50

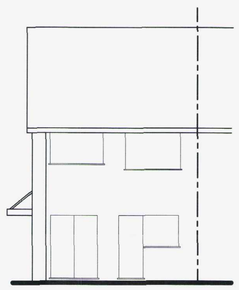

Existing North-East Elevation

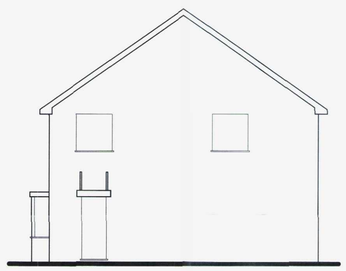

Existing South-East Elevation

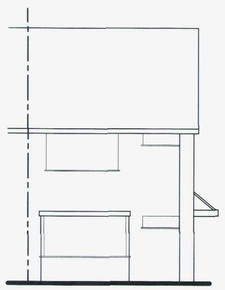

Existing South-West Elevation

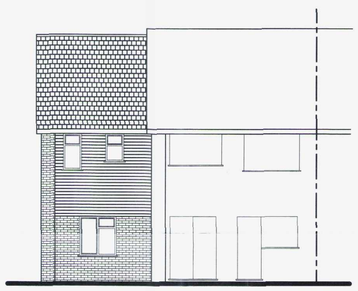

Proposed North-East Elevation

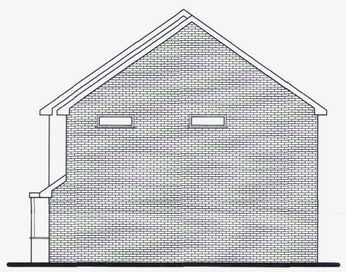

Proposed South-East Elevation

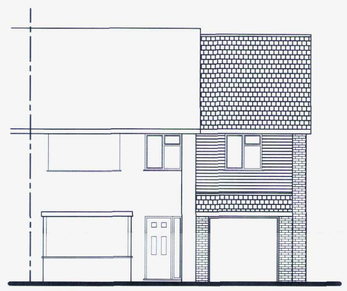

Proposed South-West Elevation



SCALE 1:100

Tony Rogers
Building Consultants
Address: 40 Dawn Crescent, Upper Beeding
West Sussex, BN44 3WH
Telephone: 01903 815225 Fax: 01903 815225

Rev.	Date:	Revision Description:
A	Jan 2017	Width of extension reduced and garage door repositioned

Client: Mr & Mrs L Holland

Address: 77 Greenacres
Shoreham
West Sussex
BN43 5WY

Project: Proposed two storey side extension

Scale: 1:50 1:100
Paper Size A1

Date: November 2016

Drawing No: 16/1182/01

Drawn By: AWR Revision: A