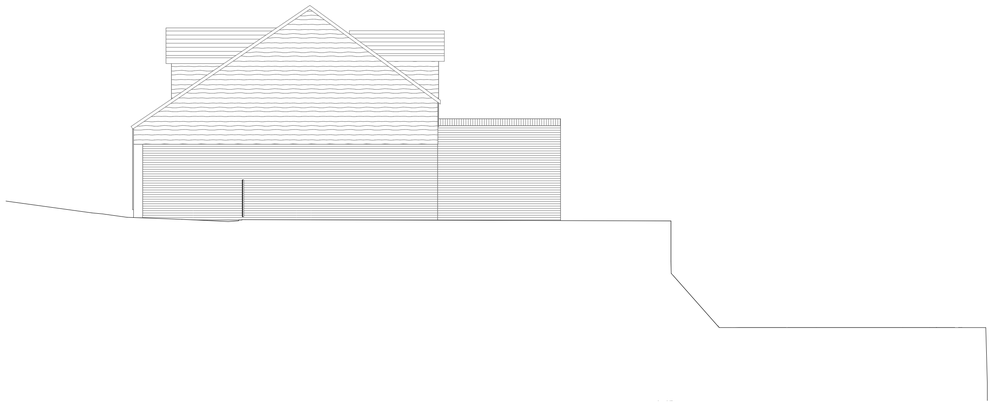

Proposed Flank Right Elevation 1:100

SOUTH ELEVATION

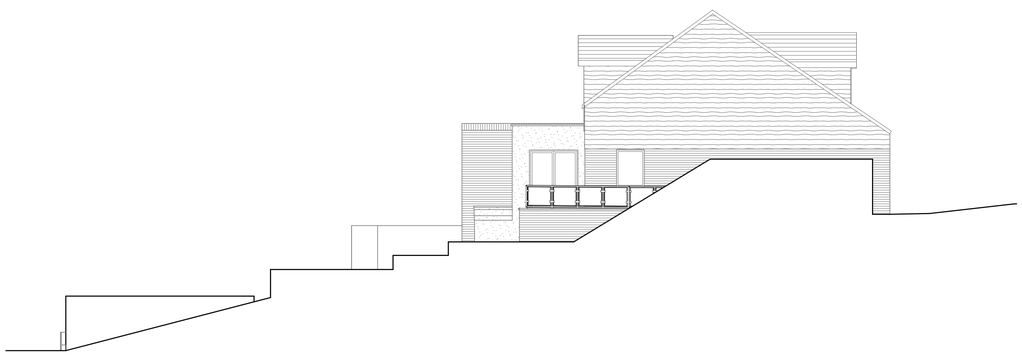

Proposed Flank Left Elevation 1:100

NORTH ELEVATION

Notes:

This document and its design content is copyright ©. It shall be read in conjunction with all other associated project information including models, specifications, schedules and related consultants documents. Do not scale from documents. All dimensions to be checked on site. Immediately report any discrepancies, errors or omissions on this document to Shape.

Do not scale from this drawing.

All dimensions to be checked on site.

All areas are approximate.

rev:	status:	date:	description:	by:	chk:
B	S2	04/10/2023	External staircase removed	JI	JI
A	S2	11/09/2023	For Planning	MP	JI

shape+

2 Foxton Mews
Richmond
TW10 6BS

T: +44 (0)20 8226 4885
E: info@shape-london.co.uk

client

Mr. Neil Kerkhove

project

The House
Mill Lane, Worthing
BN13 3DE

drawing title

Proposed Elevations

scale: 1:100

dwn by: MP

chk by: JI

status: S2

description: PLANNING

scale:1-100
0 5m

project:	origin:	zone:	level:	type:	role:	dwg no:	rev:
0242	SLA			DR	A	0171	B