




D1 - Lounge patio door.

	D1
LOCATION	**LOUNGE -** Rear Elevation
APPROXIMATE SIZE	4330mm (w) x 2160mm(ht)
PRODUCT:	ORIGIN 44mm IN-LINE PATIO DOOR - Double frame (See technical details)
MATERIAL	Aluminium - 28mm double glazed sealed units
COLOUR:	White

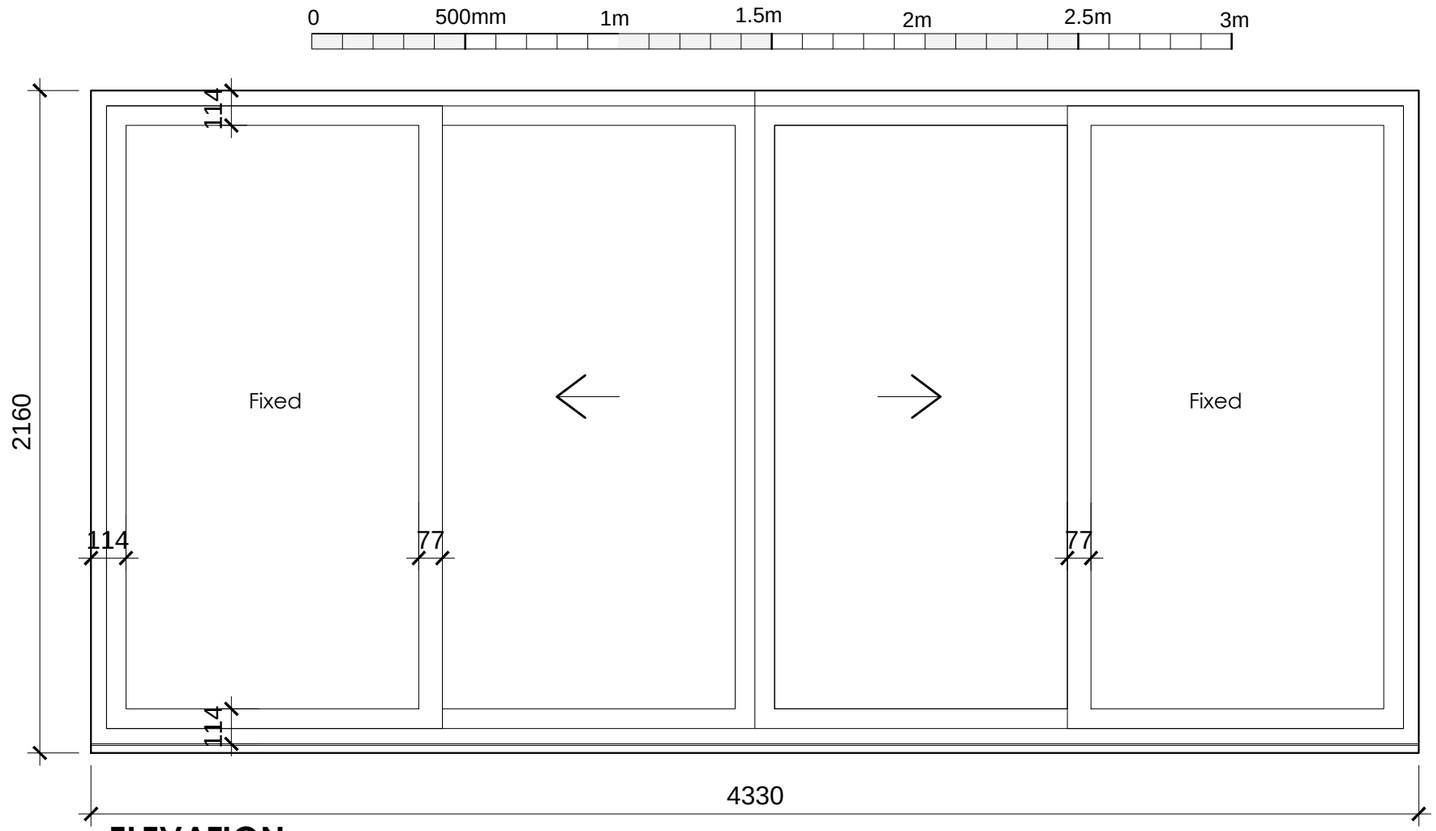

ELEVATION
Viewed from outside
Scale 1:20

EXISTING

PROPOSED

ISSUED FOR OBTAINING PLANNING CONSENT ONLY

Application for **FULL PLANNING CONSENT**

22.09.2020 Issued to LA for planning consent

Status

Drawing Title: **Patio Door Type D1**

Scale: 1:20 | Paper size: A3

Drawn by: MCH | Date: Sept. 2020

Drawing No.: **R126PC/FP/03** | Rev.

Client: **MR & MRS LAMBERT**

Job Title: **Flat 9 Pacific Court Riverside Shoreham:** Replacement patio doors

stuart radley associates
Chartered Building Surveyors
Unit 5 Tungsten Building, George Street
Portslade, Brighton BN41 1RA
RICS
Tel. 01273 420606
Fax. 01273 420707
e-mail. info@stuartradleyassociates.co.uk