
Sedbury Road 2018

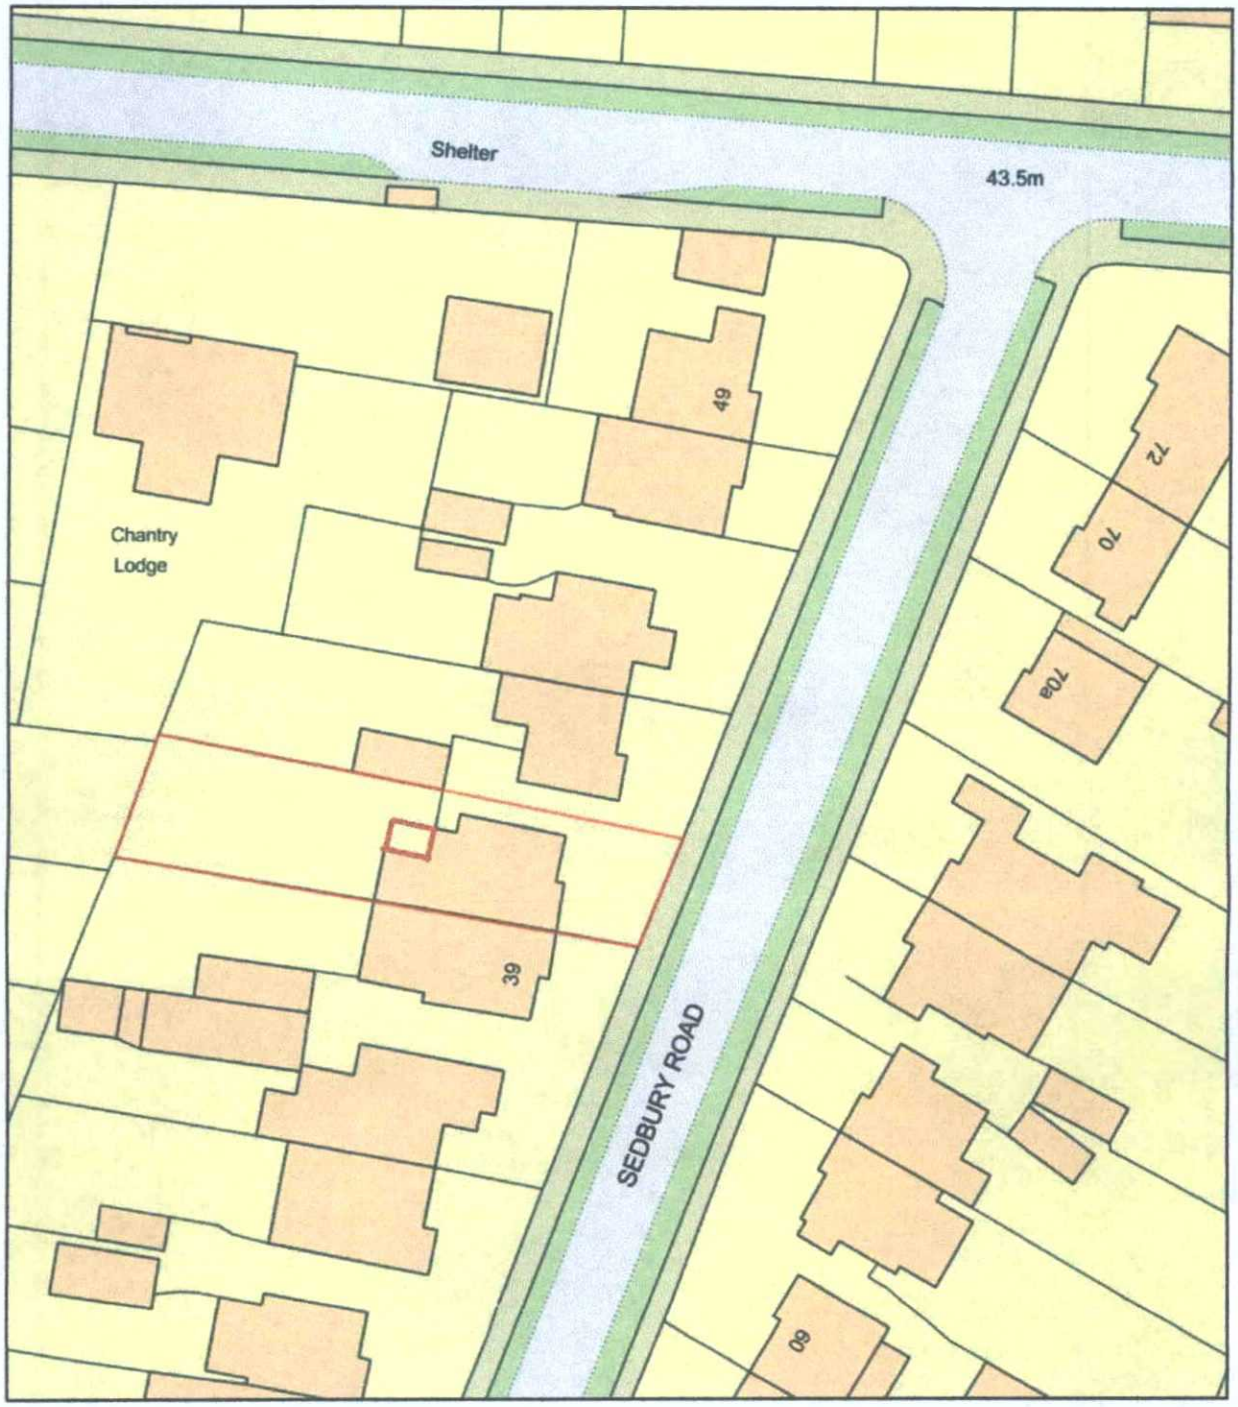

0 20
Metres

ReQuestaPlan

Plan Produced for: P Foggon

Date Produced: 07 Feb 2018

Plan Reference Number: TQRQM18038210036775

Scale: 1:500 @ A4

© Crown copyright. All rights reserved. 2017 Licence number 0100042766

ADUR & WORTHING
PLANNING SERVICES

PLAN	AWDM/ 0225/18
DATE VALID	13 FEB 2018