



EXISTING

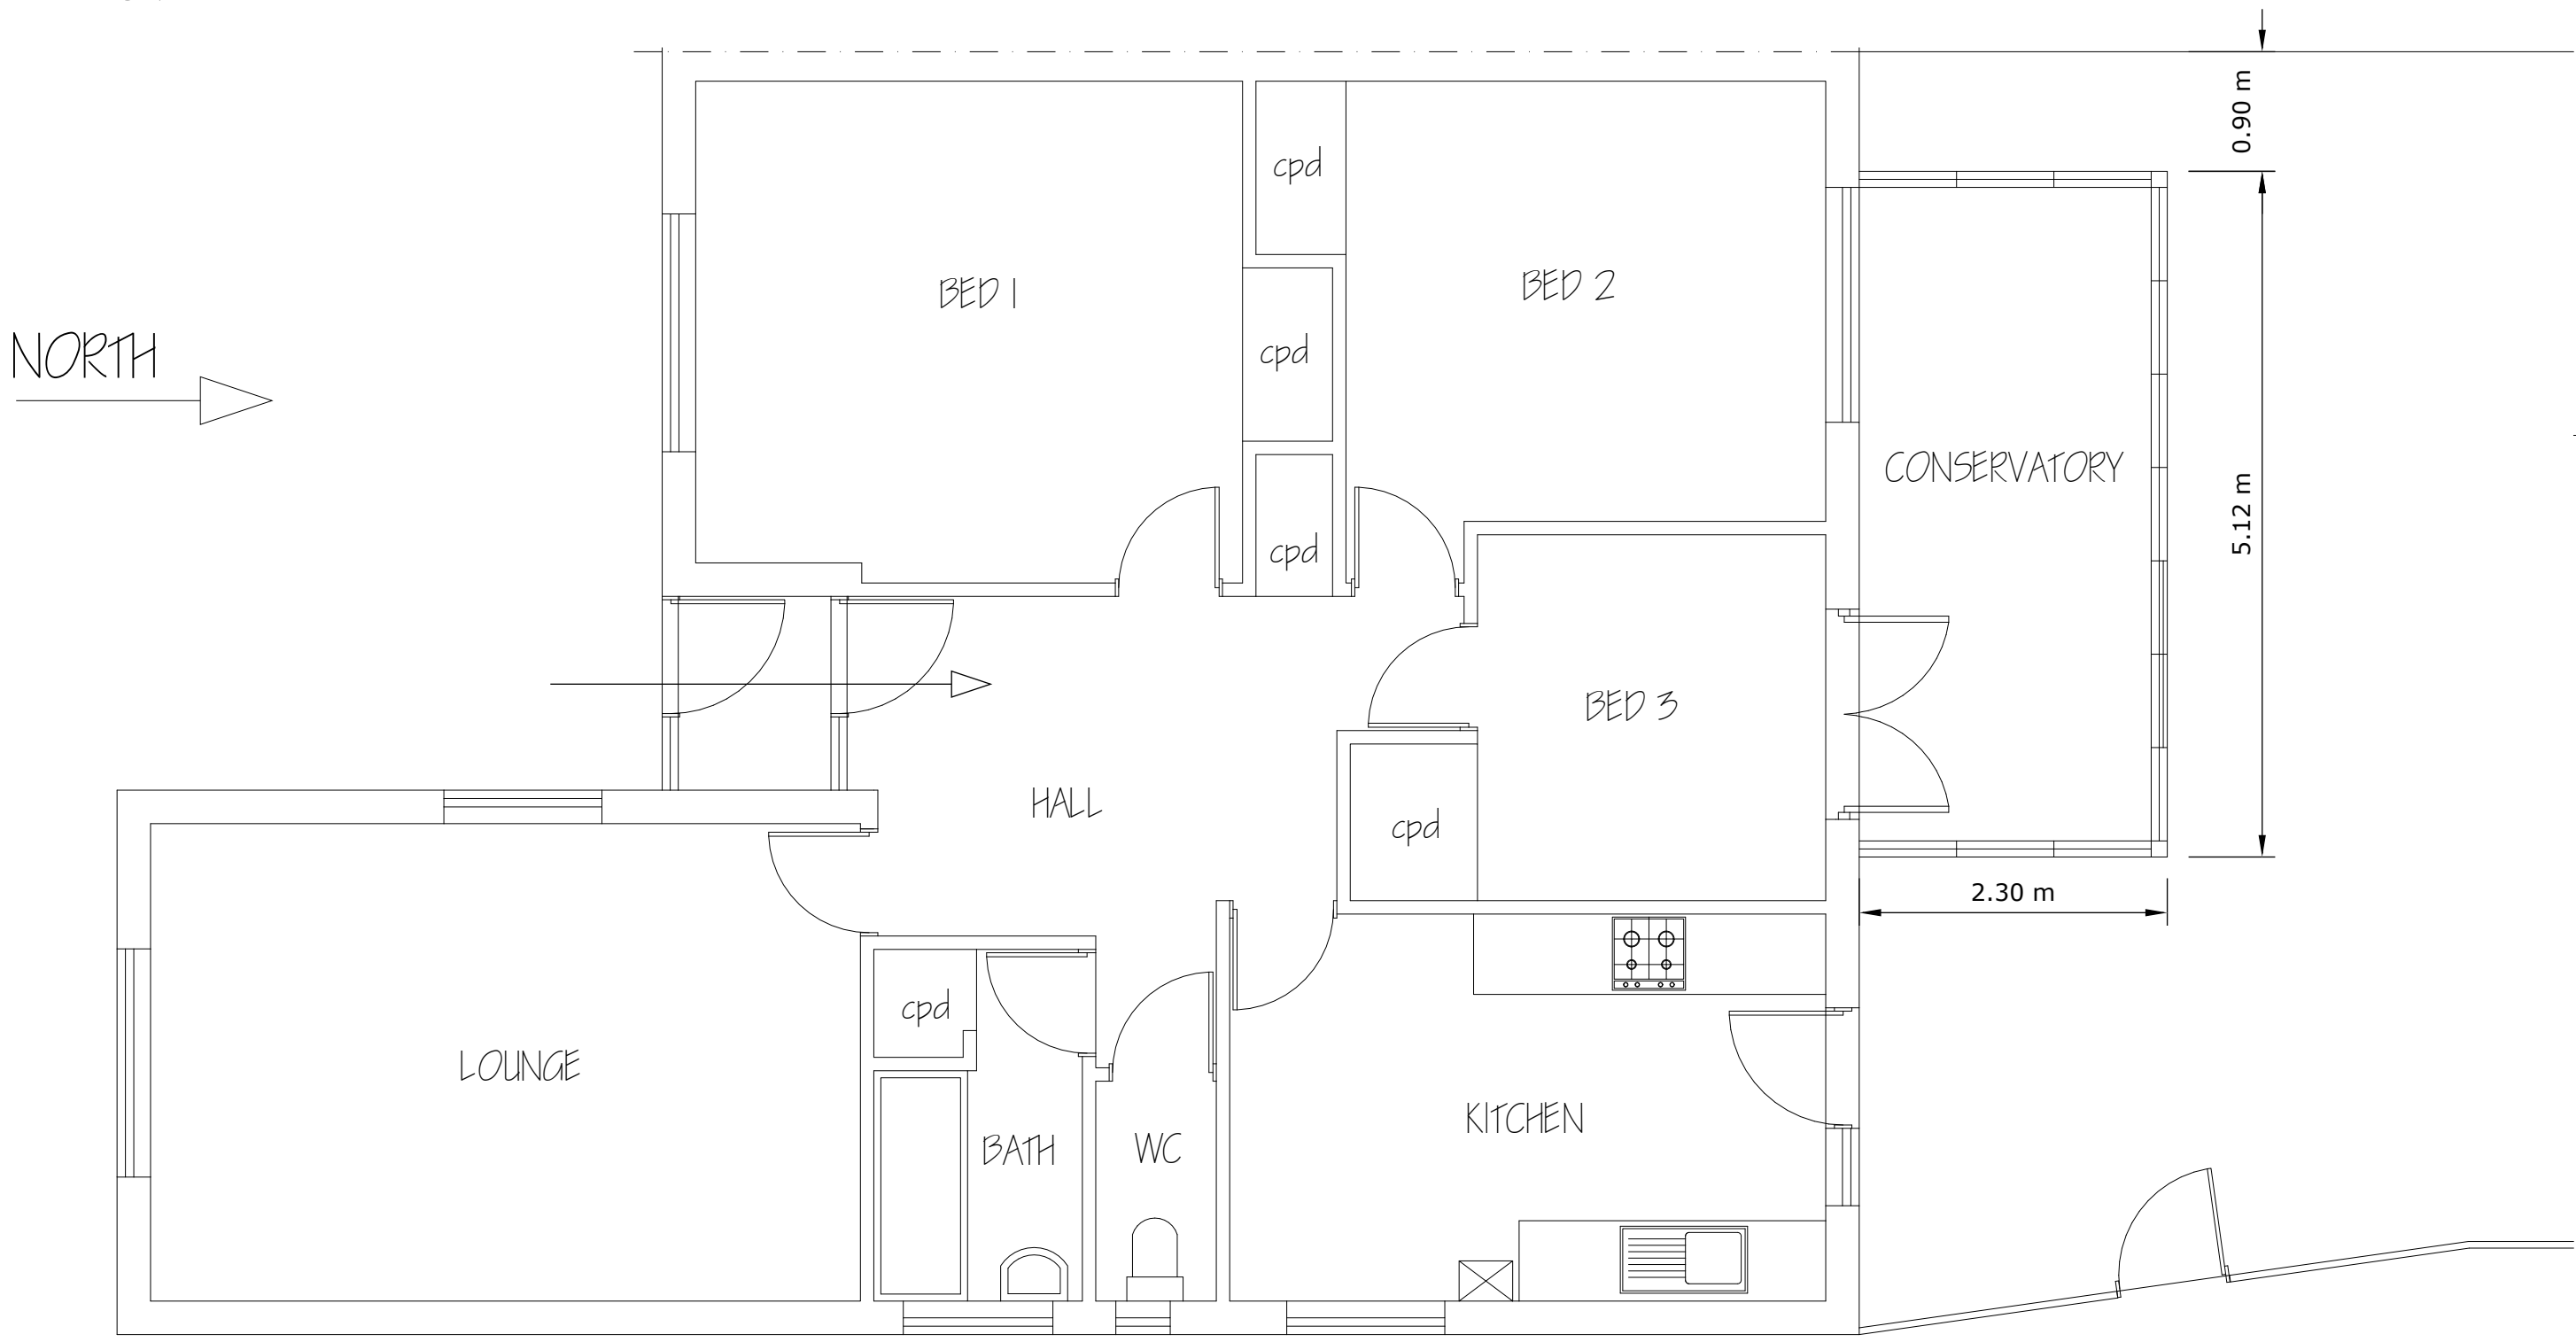


FLOOR PLAN 1:50 @ A1



PROPOSED

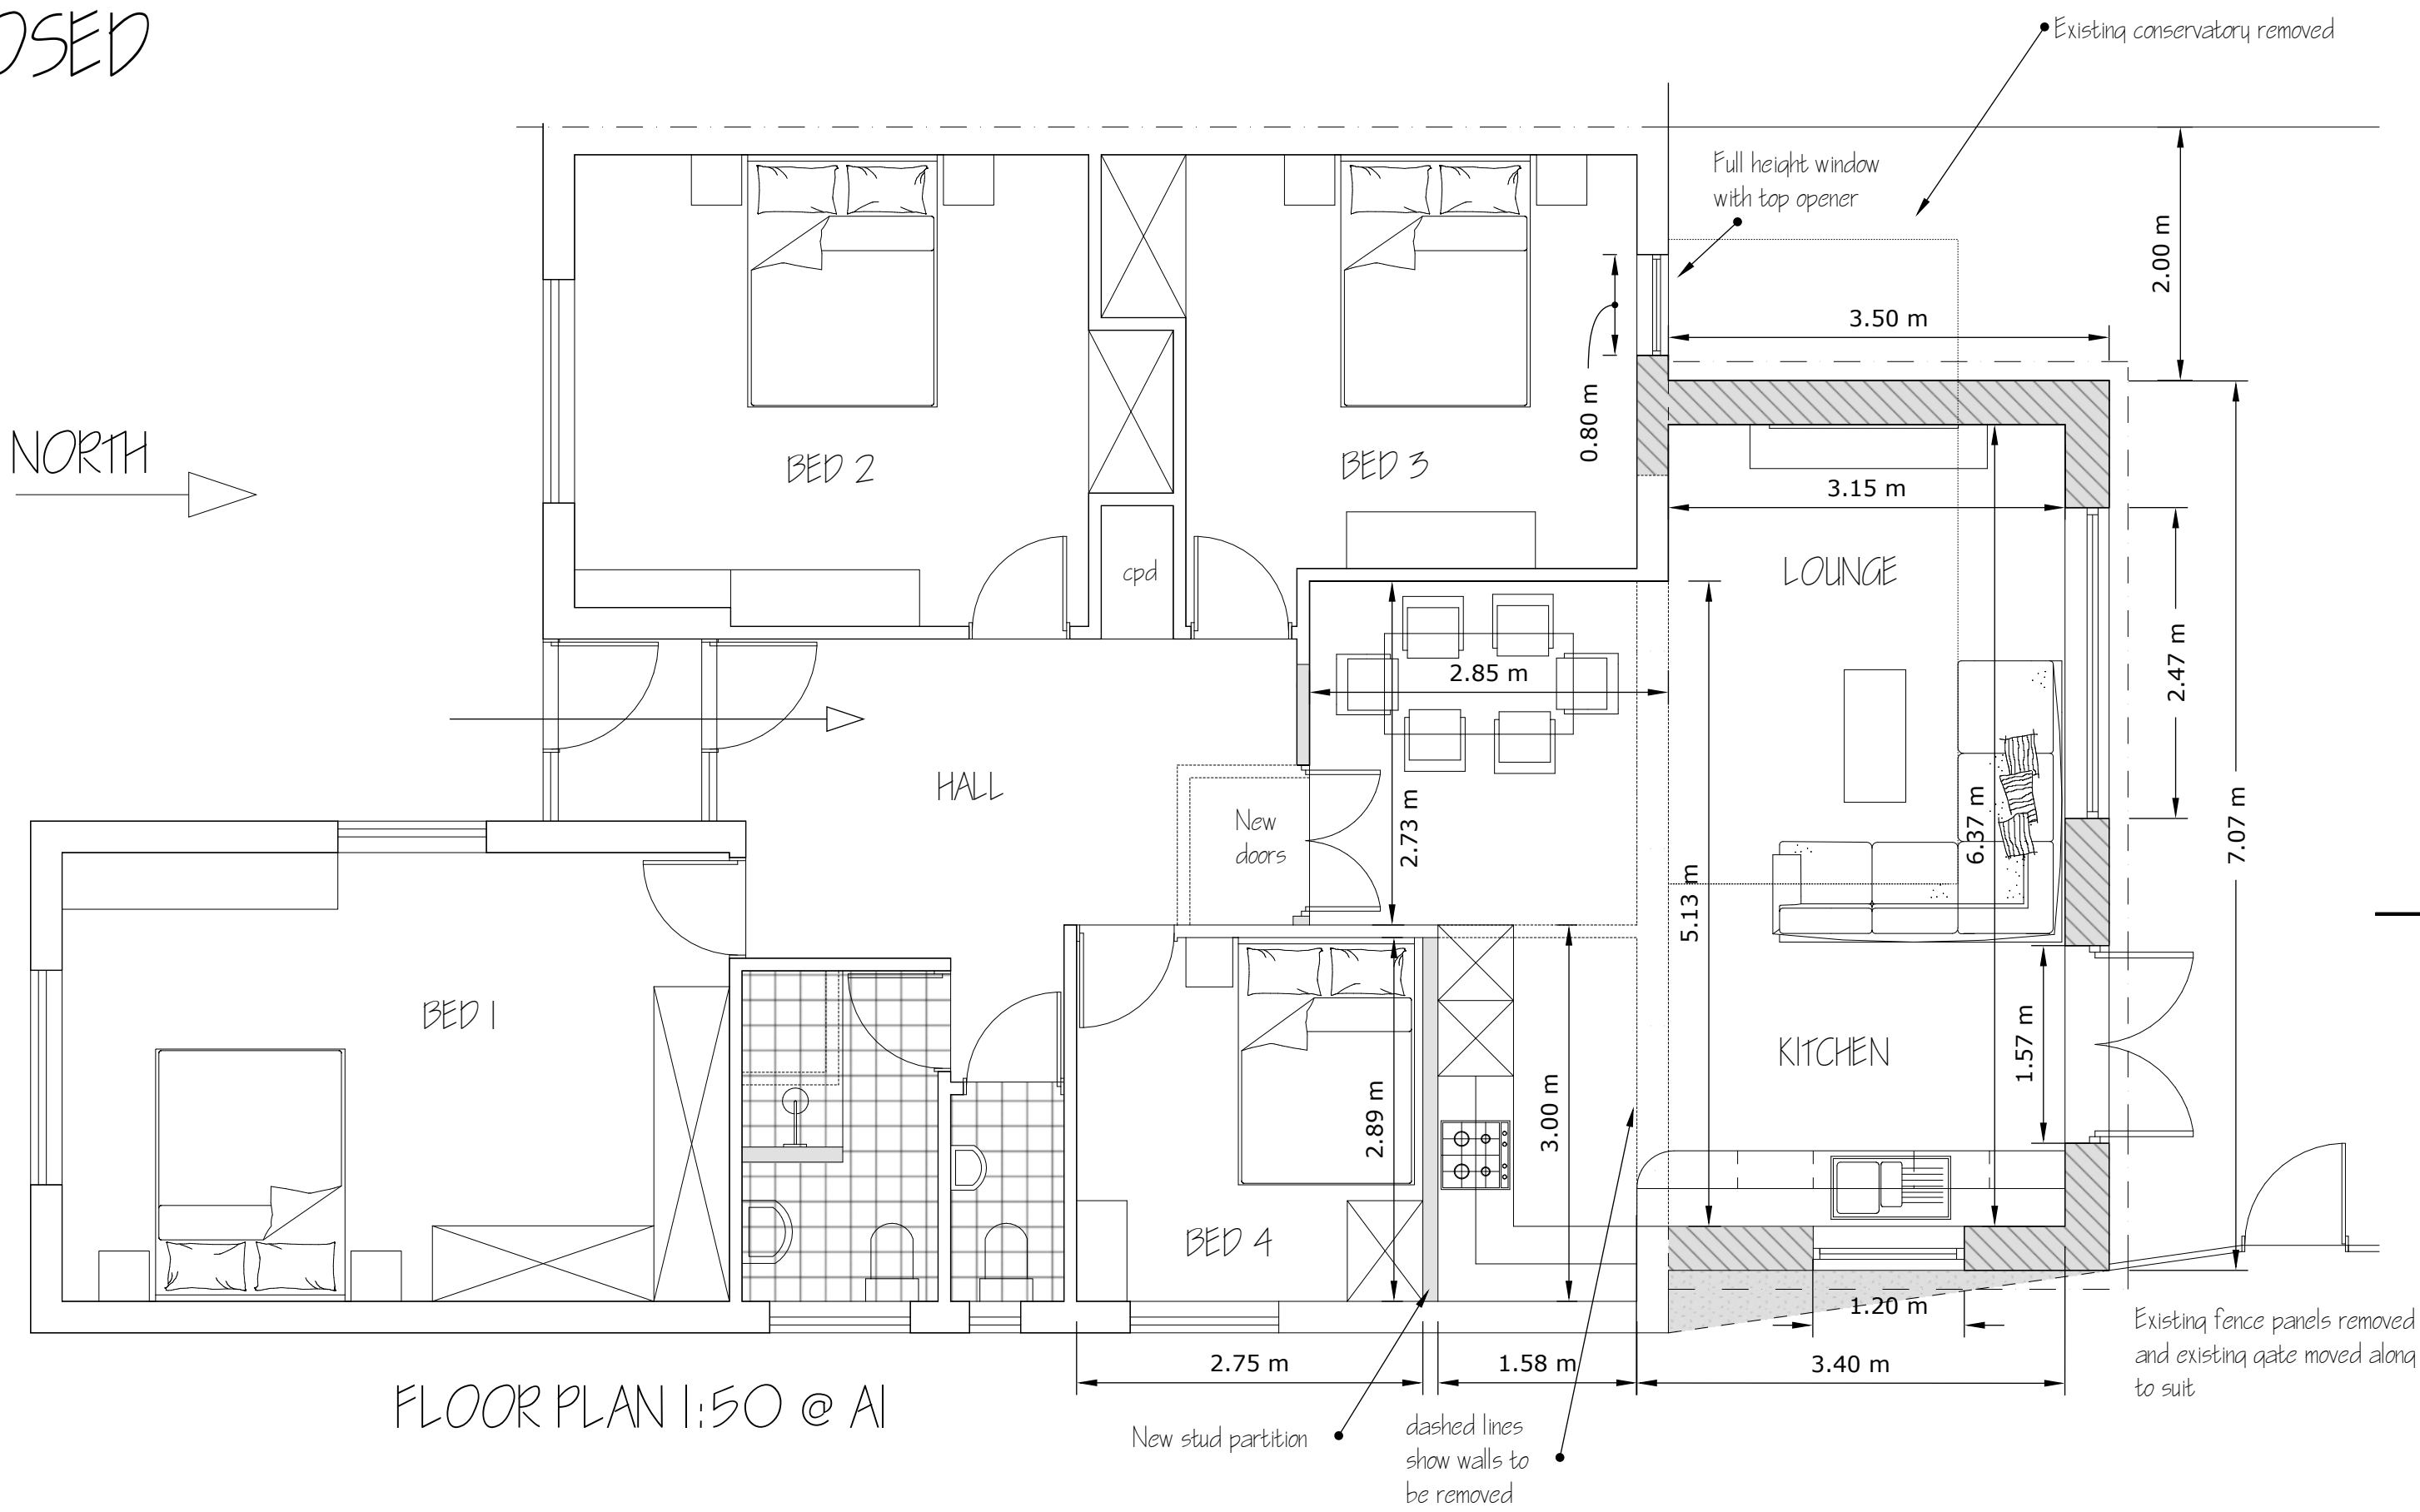

FLOOR PLAN 1:50 @ A1

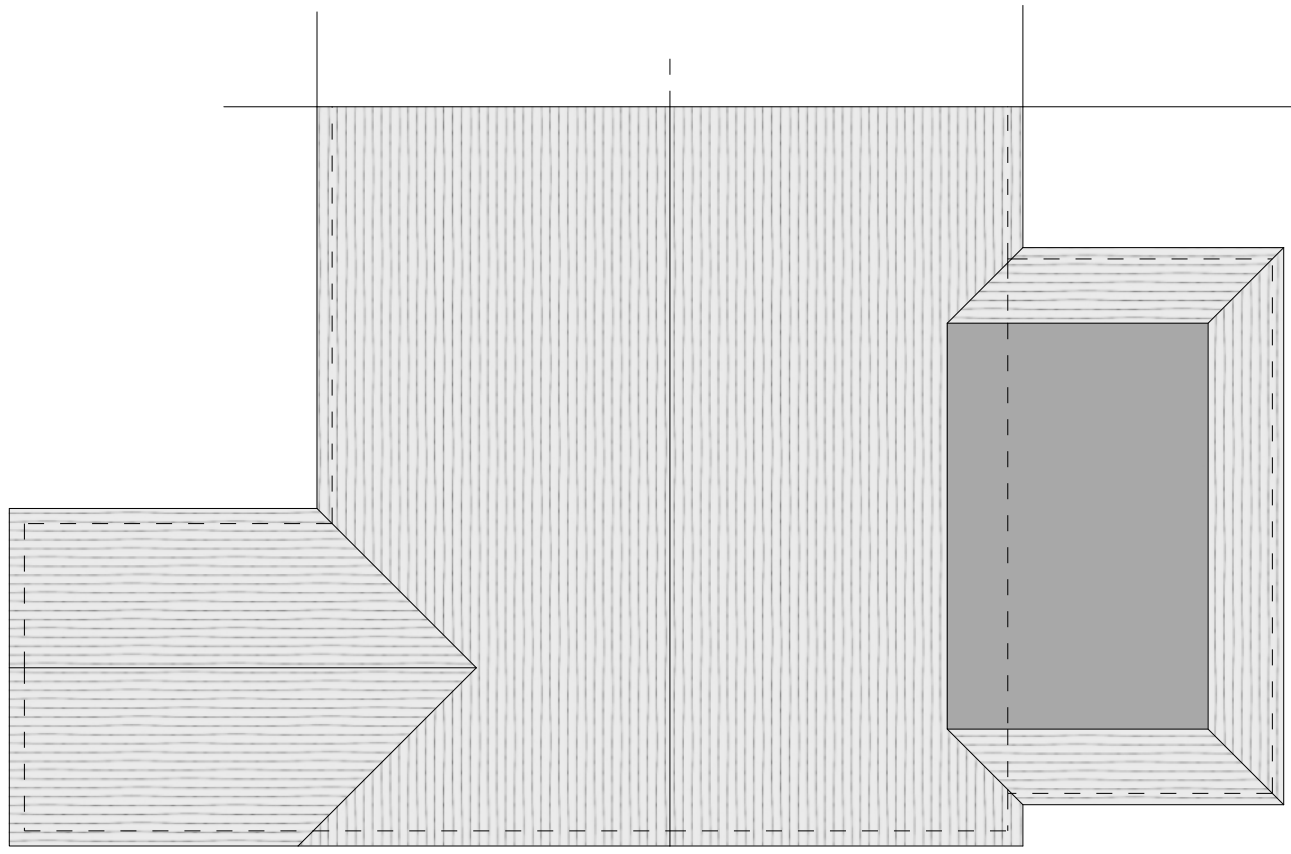

ROOF PLAN 1:100 @ A1

