
MR P. RADBOURNE
NEW PORCH



1/100
JUNE 2017



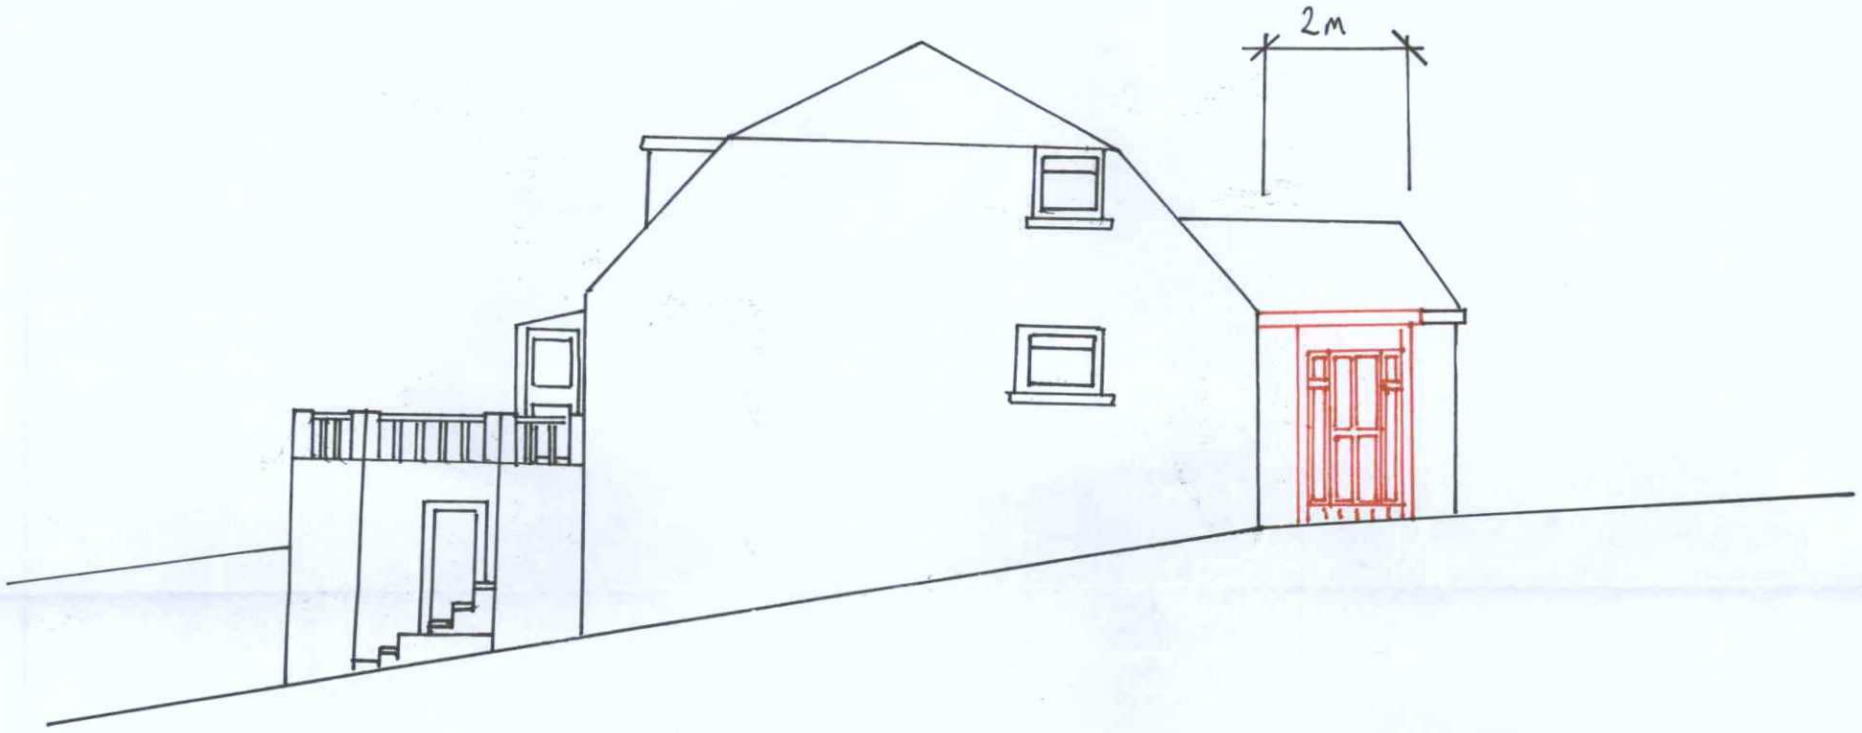

SCHEMATIC STREET SCENE looking South from ring road.
PROPOSED NEW PORCH

AMENDMENT

ADUR & WORTHING
PLANNING SERVICES

PLAN AWDM/ 0516/17

DATE VALID 29 JUN 2017