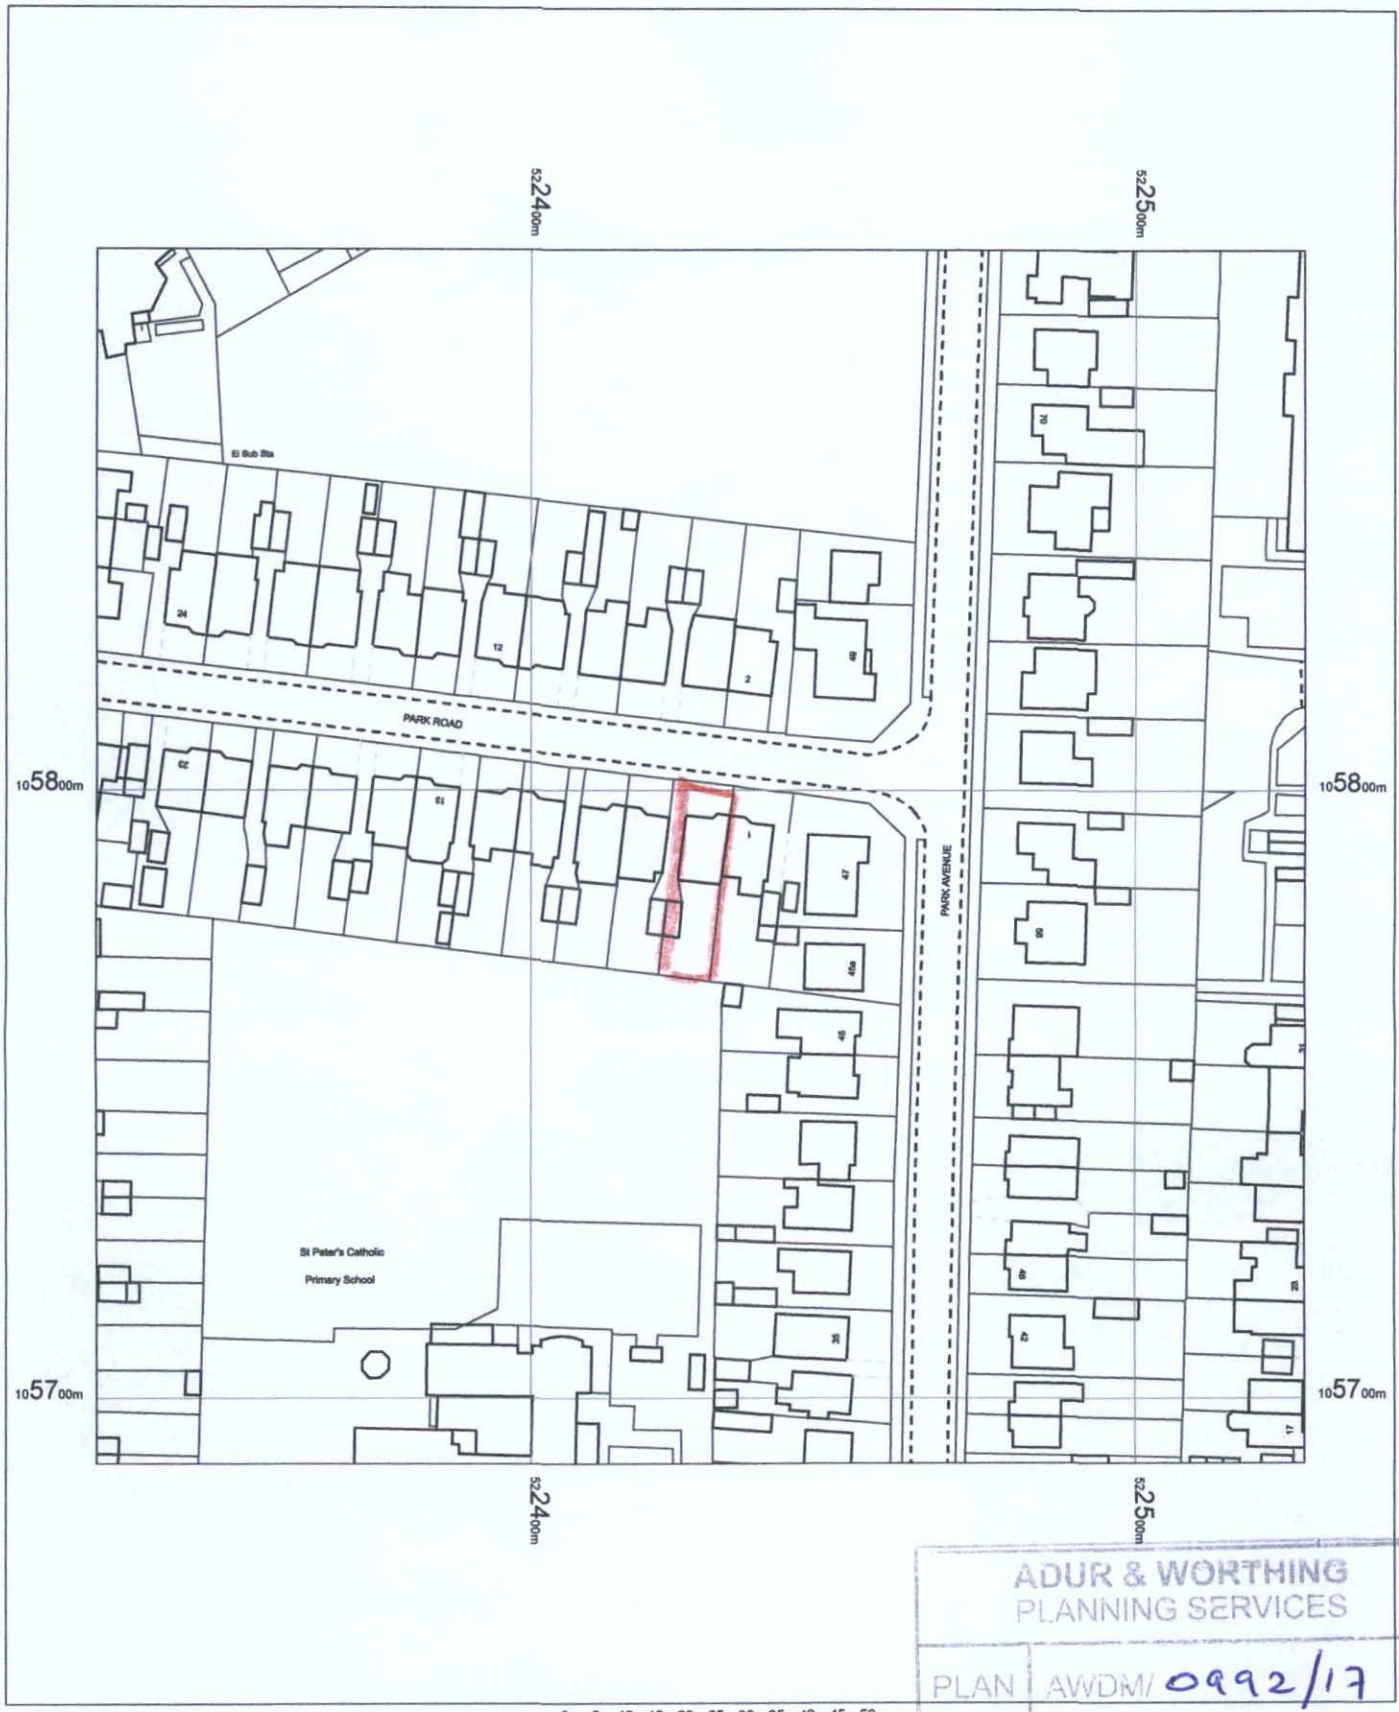

ADUR & WORTHING
PLANNING SERVICES
PLAN AWDM/ 0992/17
DATE VALID 30 JUN 2017

N

OS MasterMap 1250/2500/10000 scale
22 June 2017, ID: CM-00633913
www.centremapslive.co.uk

1:1250 scale print at A4, Centre: 522428 E, 105789 N

©Crown Copyright and database rights. OS 100019980

Data

CENTRE MAPS LIVE.
FOR A BETTER POINT OF VIEW