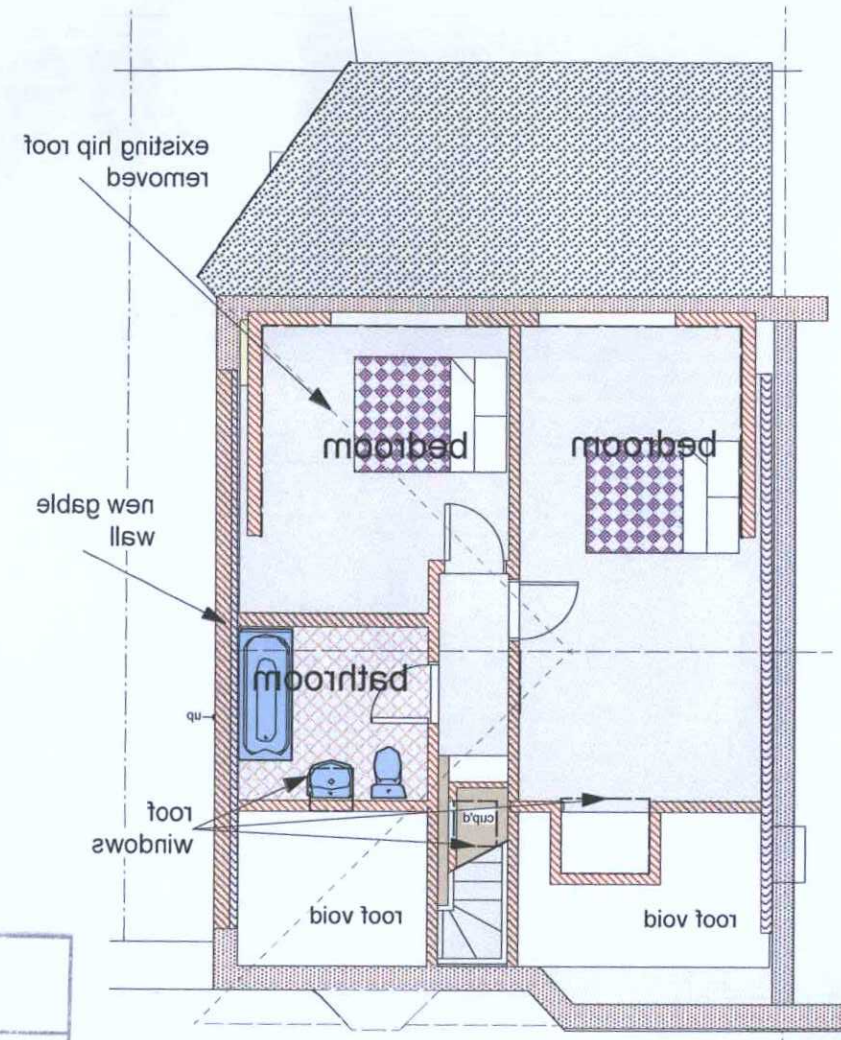

ROOF PLAN scale 1:100

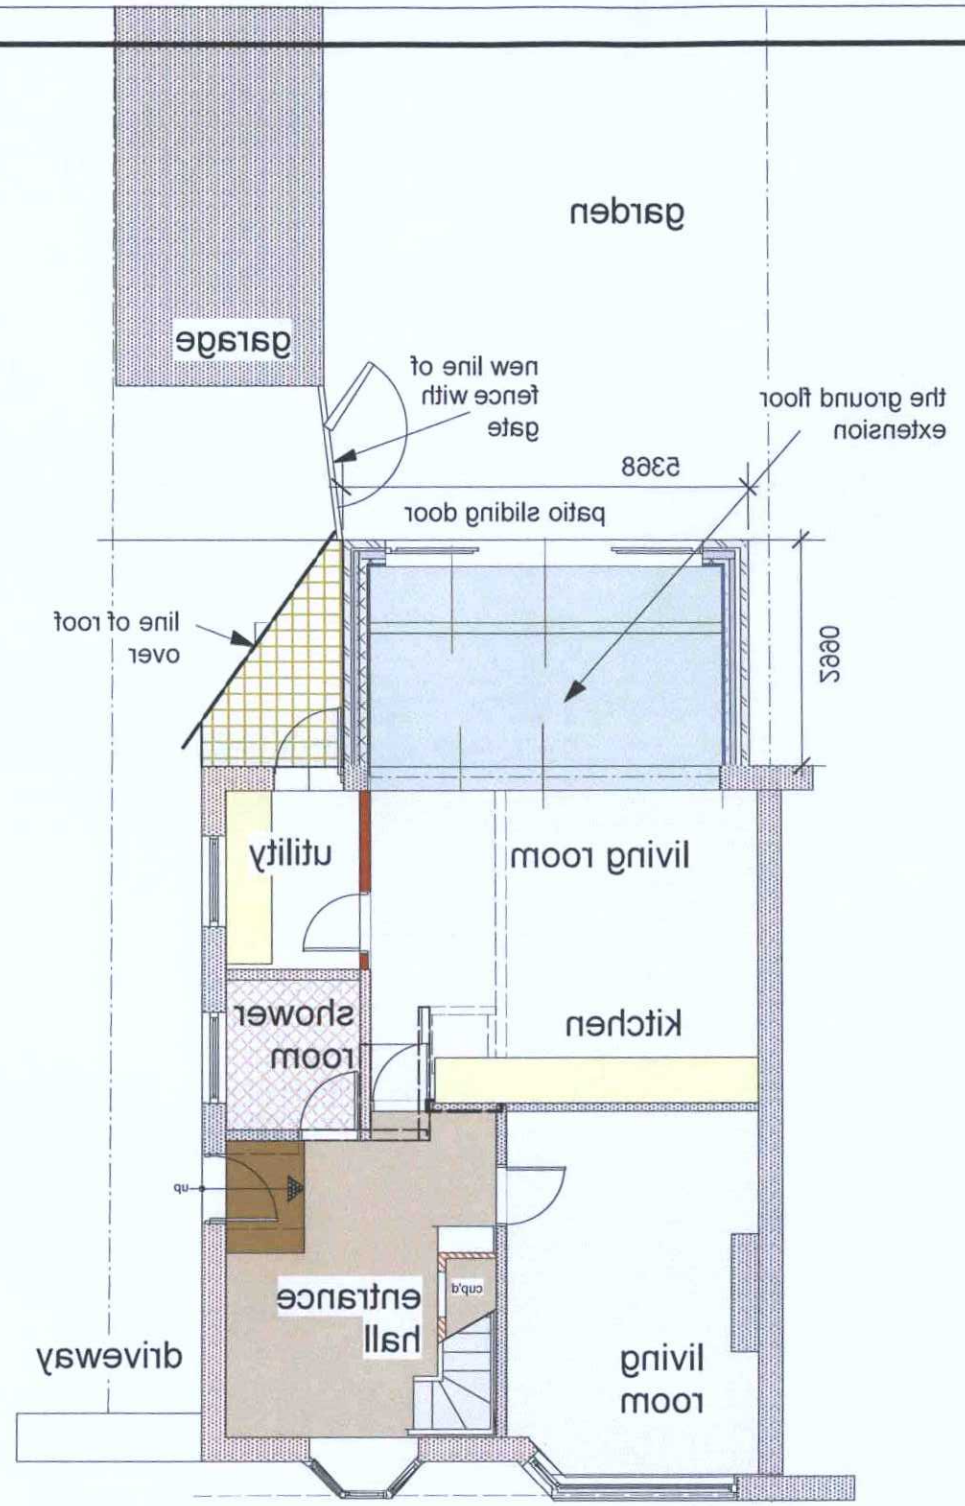

GROUND FLOOR PLAN scale 1:100

0 1 2 3 4 5 6 7 8 9M

ADUR & WORTHING PLANNING SERVICES

PLAN	AWDM/ 0992/17
DATE VALID	30 JUN 2017

rev A Jun 17 elevations moved to 1724/02

Type: SCHEME AS PROPOSED

Title: GROUND AND FIRST FLOOR PLANS

date	scale	drawn by	drawing no.
JUN 17	1:100	REG	1724/01 A

project: PROPOSED LOFT CONVERSION AND SINGLE STOREY EXTENSION AT 3 PARK ROAD SHOREHAM BN43 6PF
for Ms F Block & Ms K Metcalf

Richard Goodson Practice
CHARTERED ARCHITECT & DESIGNER
20 Nelson Close Sompting LANCING West Sussex BN15 0LY tel: 01903 761263
www.RichardGoodsonPractice.co.uk email: richard@RichardGoodsonPractice.co.uk