
0m 2m 4m 6m 8m 10m

VISUAL SCALE 1:100 @ A2


A.200
3

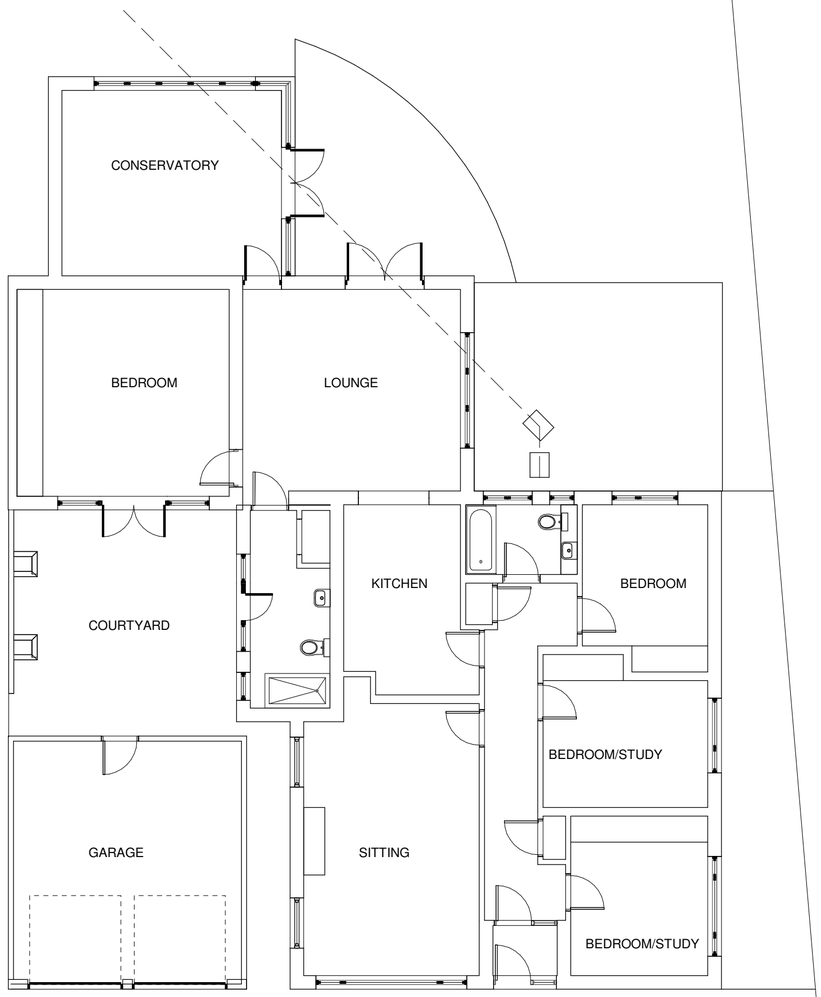

A.200 4

1 GROUND FLOOR
1 : 100

1
A.200

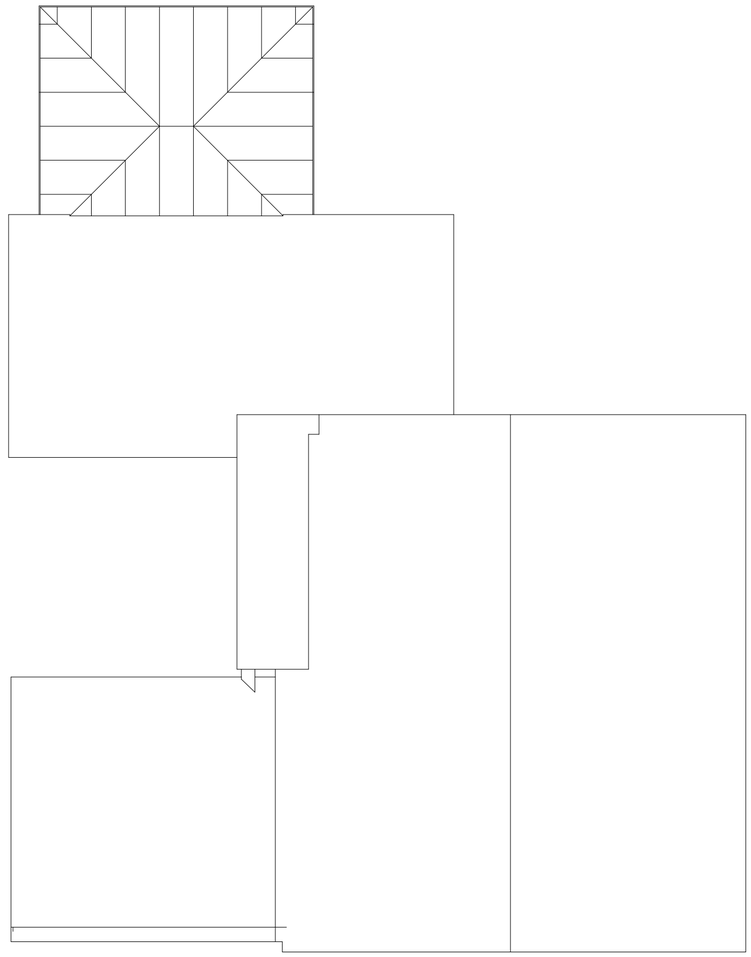

2 A.200

2 ROOF PLAN
1 : 100

Rev	Description	Date

KRONA DESIGN
ARCHITECTURAL DESIGN & DRAFTING
4 Union Place | Worthing | BN11 1LG
info@kronadesign.co.uk | kronadesign.co.uk
Tel: 01903 256150 Mob: 07827 994111

PROJECT
Extwnsion & Annex

ADDRESS
22 Cheal Close
Shoreham-by-Sea
West Sussex

TITLE
Existing Plans

CLIENT
Melanie Kinross

DRAWN	STATUS	DATE
JLB	Design	10/02/25

SCALE (@ A2)	PROJECT NUMBER
1 : 100	KD.1665

DRAWING NUMBER	REV
A.100	

© KRONA DESIGN