

Copyright in the design and this drawing is the property of RESI and must not be copied or used in any fashion without written sanction of RESI. This drawing must be read in conjunction with all other relevant documentation and drawings.

RESI accepts no liability for any expense, loss or damage of whatsoever nature and however arising from any variation which has not been referred to them and their approval obtained.


Print out to actual scale. Do not scale, except unless for planning purposes. All dimensions to be checked on-site prior to manufacture and construction. Any discrepancies to be reported to RESI immediately.

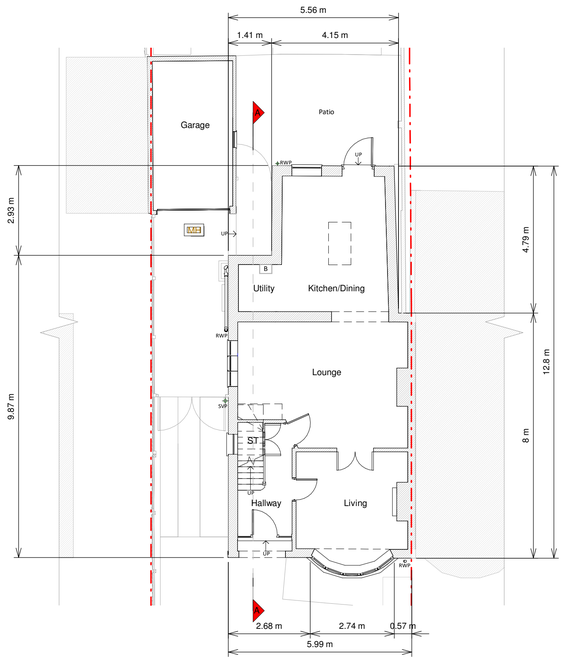


Ground Floor Plan

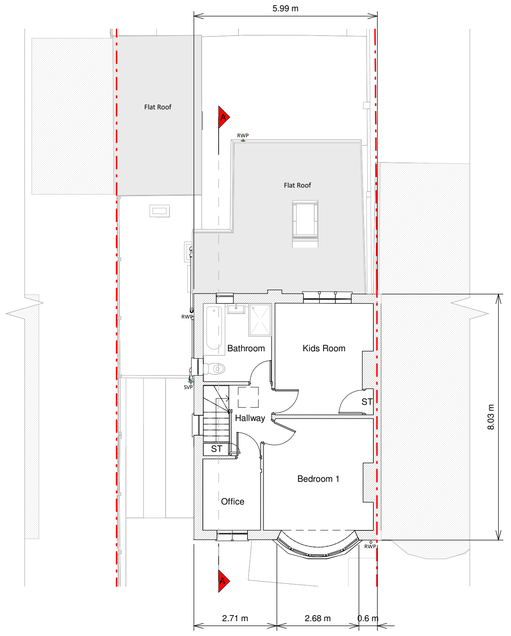

First Floor Plan

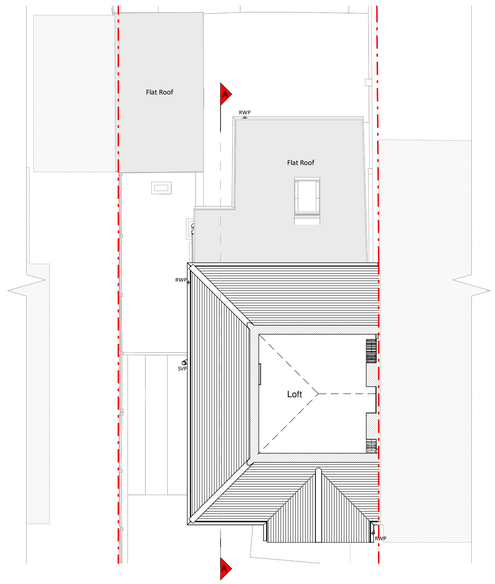


Loft Plan

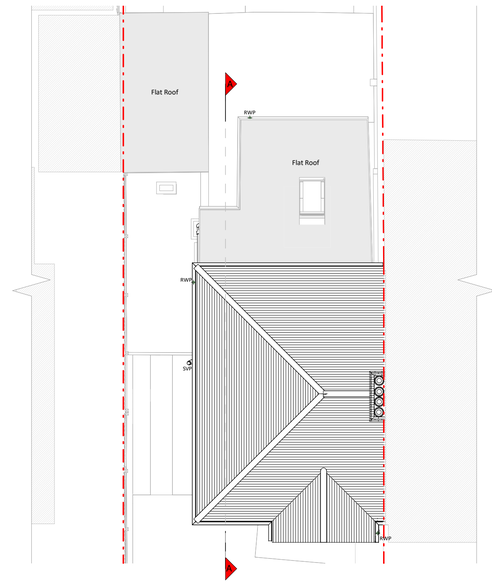


Roof Plan




Front Elevation

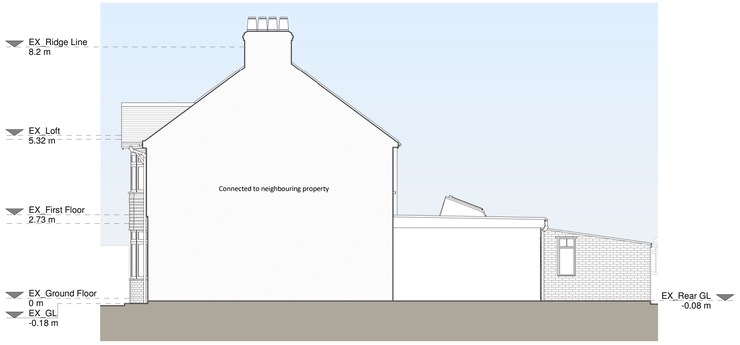

Right Side Elevation

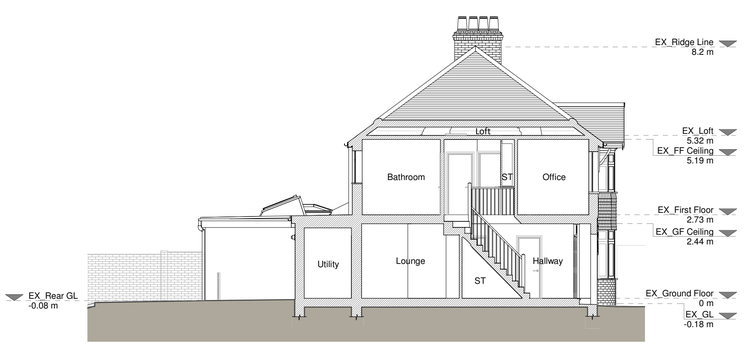


Section A - A

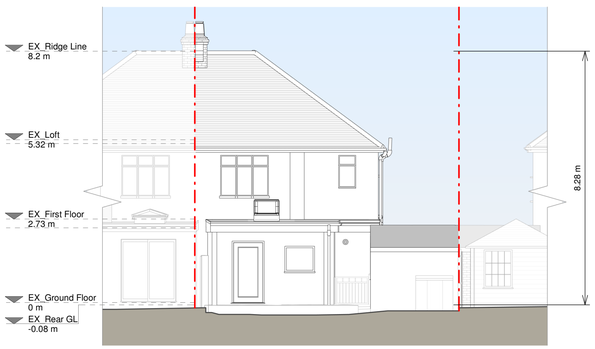


Rear Elevation



Left Side Elevation

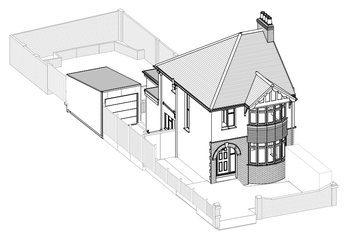

3D View Front

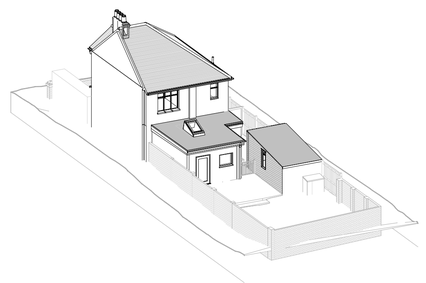

3D View Rear

1 0 1 2 3 4 5

SCALE 1:100 m

Existing Materials:

Brickwork / Walls - red new brick, red clay tile cladding, unpainted pebbledash, grey painted pebbledash, grey painted brick

Pitched roof - red clay roof tiles

Flat roof - grey felt schingled

Windows - white upvc, white painted timber

Doors - white upvc

RWP's / Gutter's / Fascia's - white upvc fascia roof vent, white upvc boxed fascia board, black upvc SVP, RWP gutters and downpipe,

KEY

Existing walls
Existing furniture
Boundary line
Level line
1.5m head height
1.8m head height

Revision

Rev	Notes	Date
A	Planning Issue	09/05/2023

RESI Grow your home

Job Title

Ground floor plan redesign, facade alteration, hip to gable roof with dormer and all associated works at 5 Bramley Road, BN14 9DR

Drawing Status

Planning Drawings

Client

Dan Nixon

Drawing Title

Existing Drawings

Scale	Drawn
1 : 100 @ A1	AR
Date	Checked
May 2023	GP
Drawing No.	Rev
B167491-1100	A