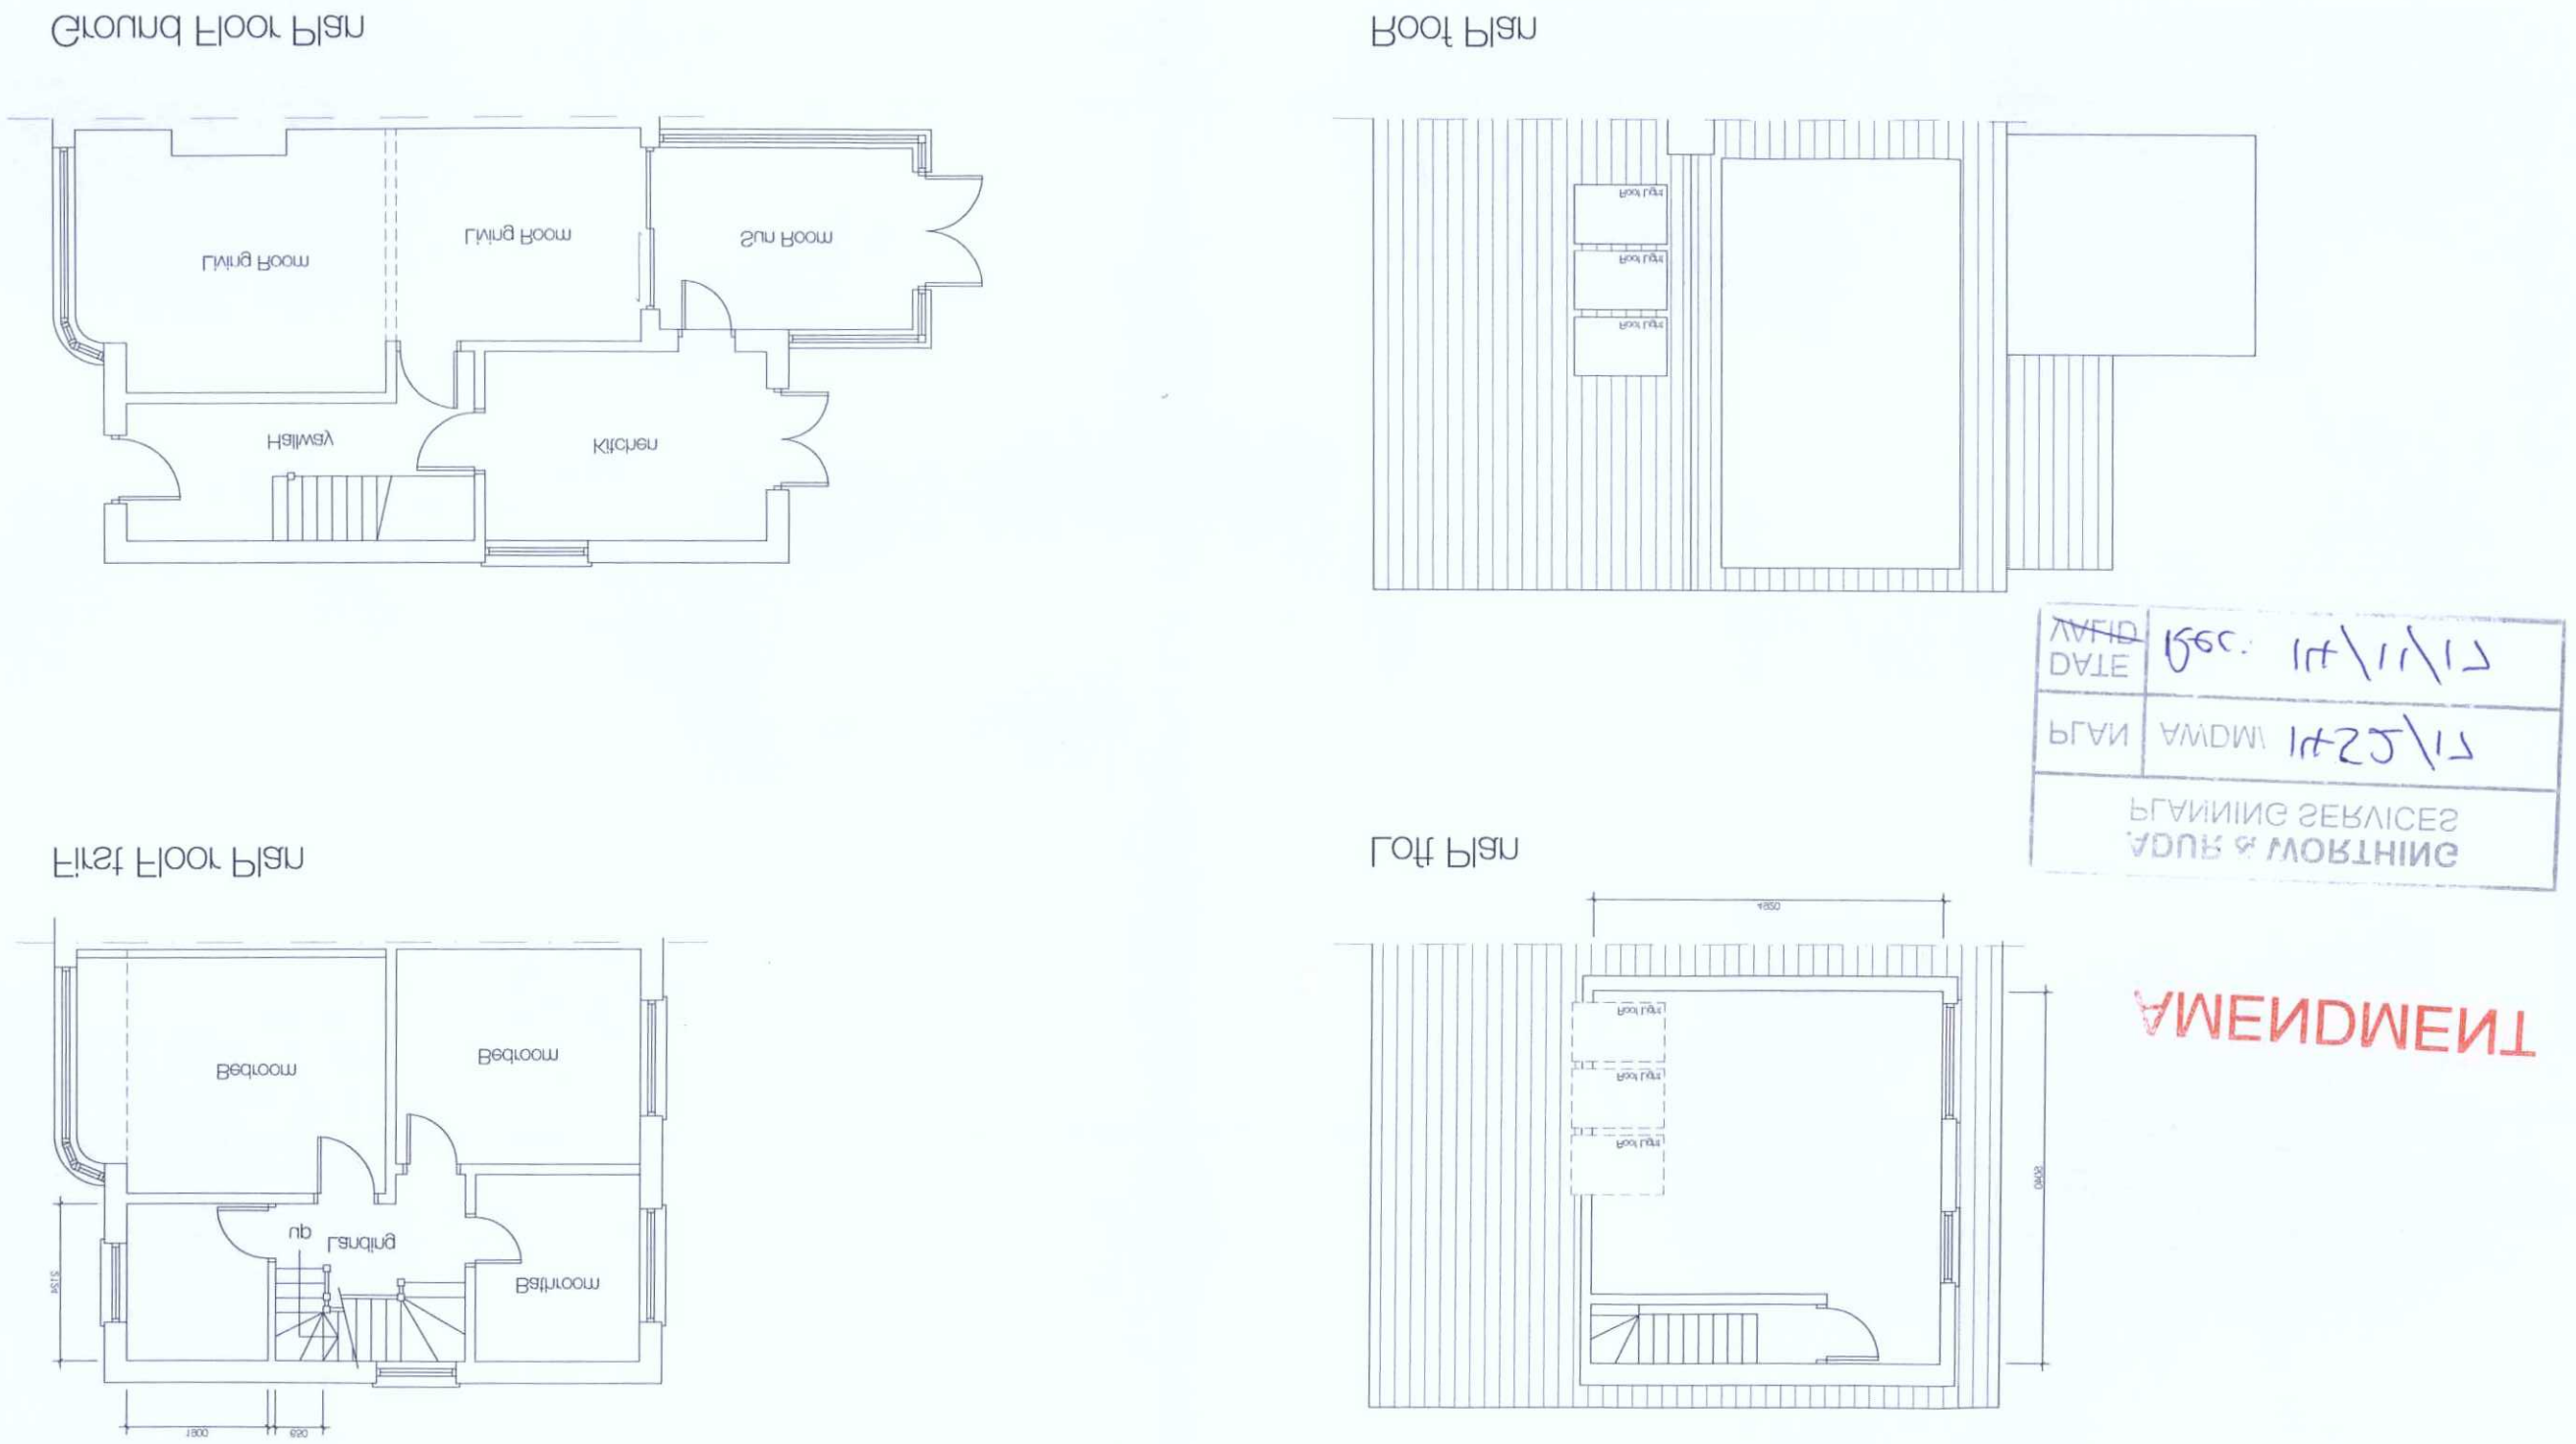

SEAGREENDESIGNltd

Project: 23 Old Shoreham Road Southwick

Drawing: Proposed Plans

Drawing Number: 17 002 201

Revision: B

Scale: 1:100@A3

Date: 15/07/17

PLANNING SERVICES

PLAN AWDM 1425/17

DATE Dec. 14/11/17

AMENDMENT