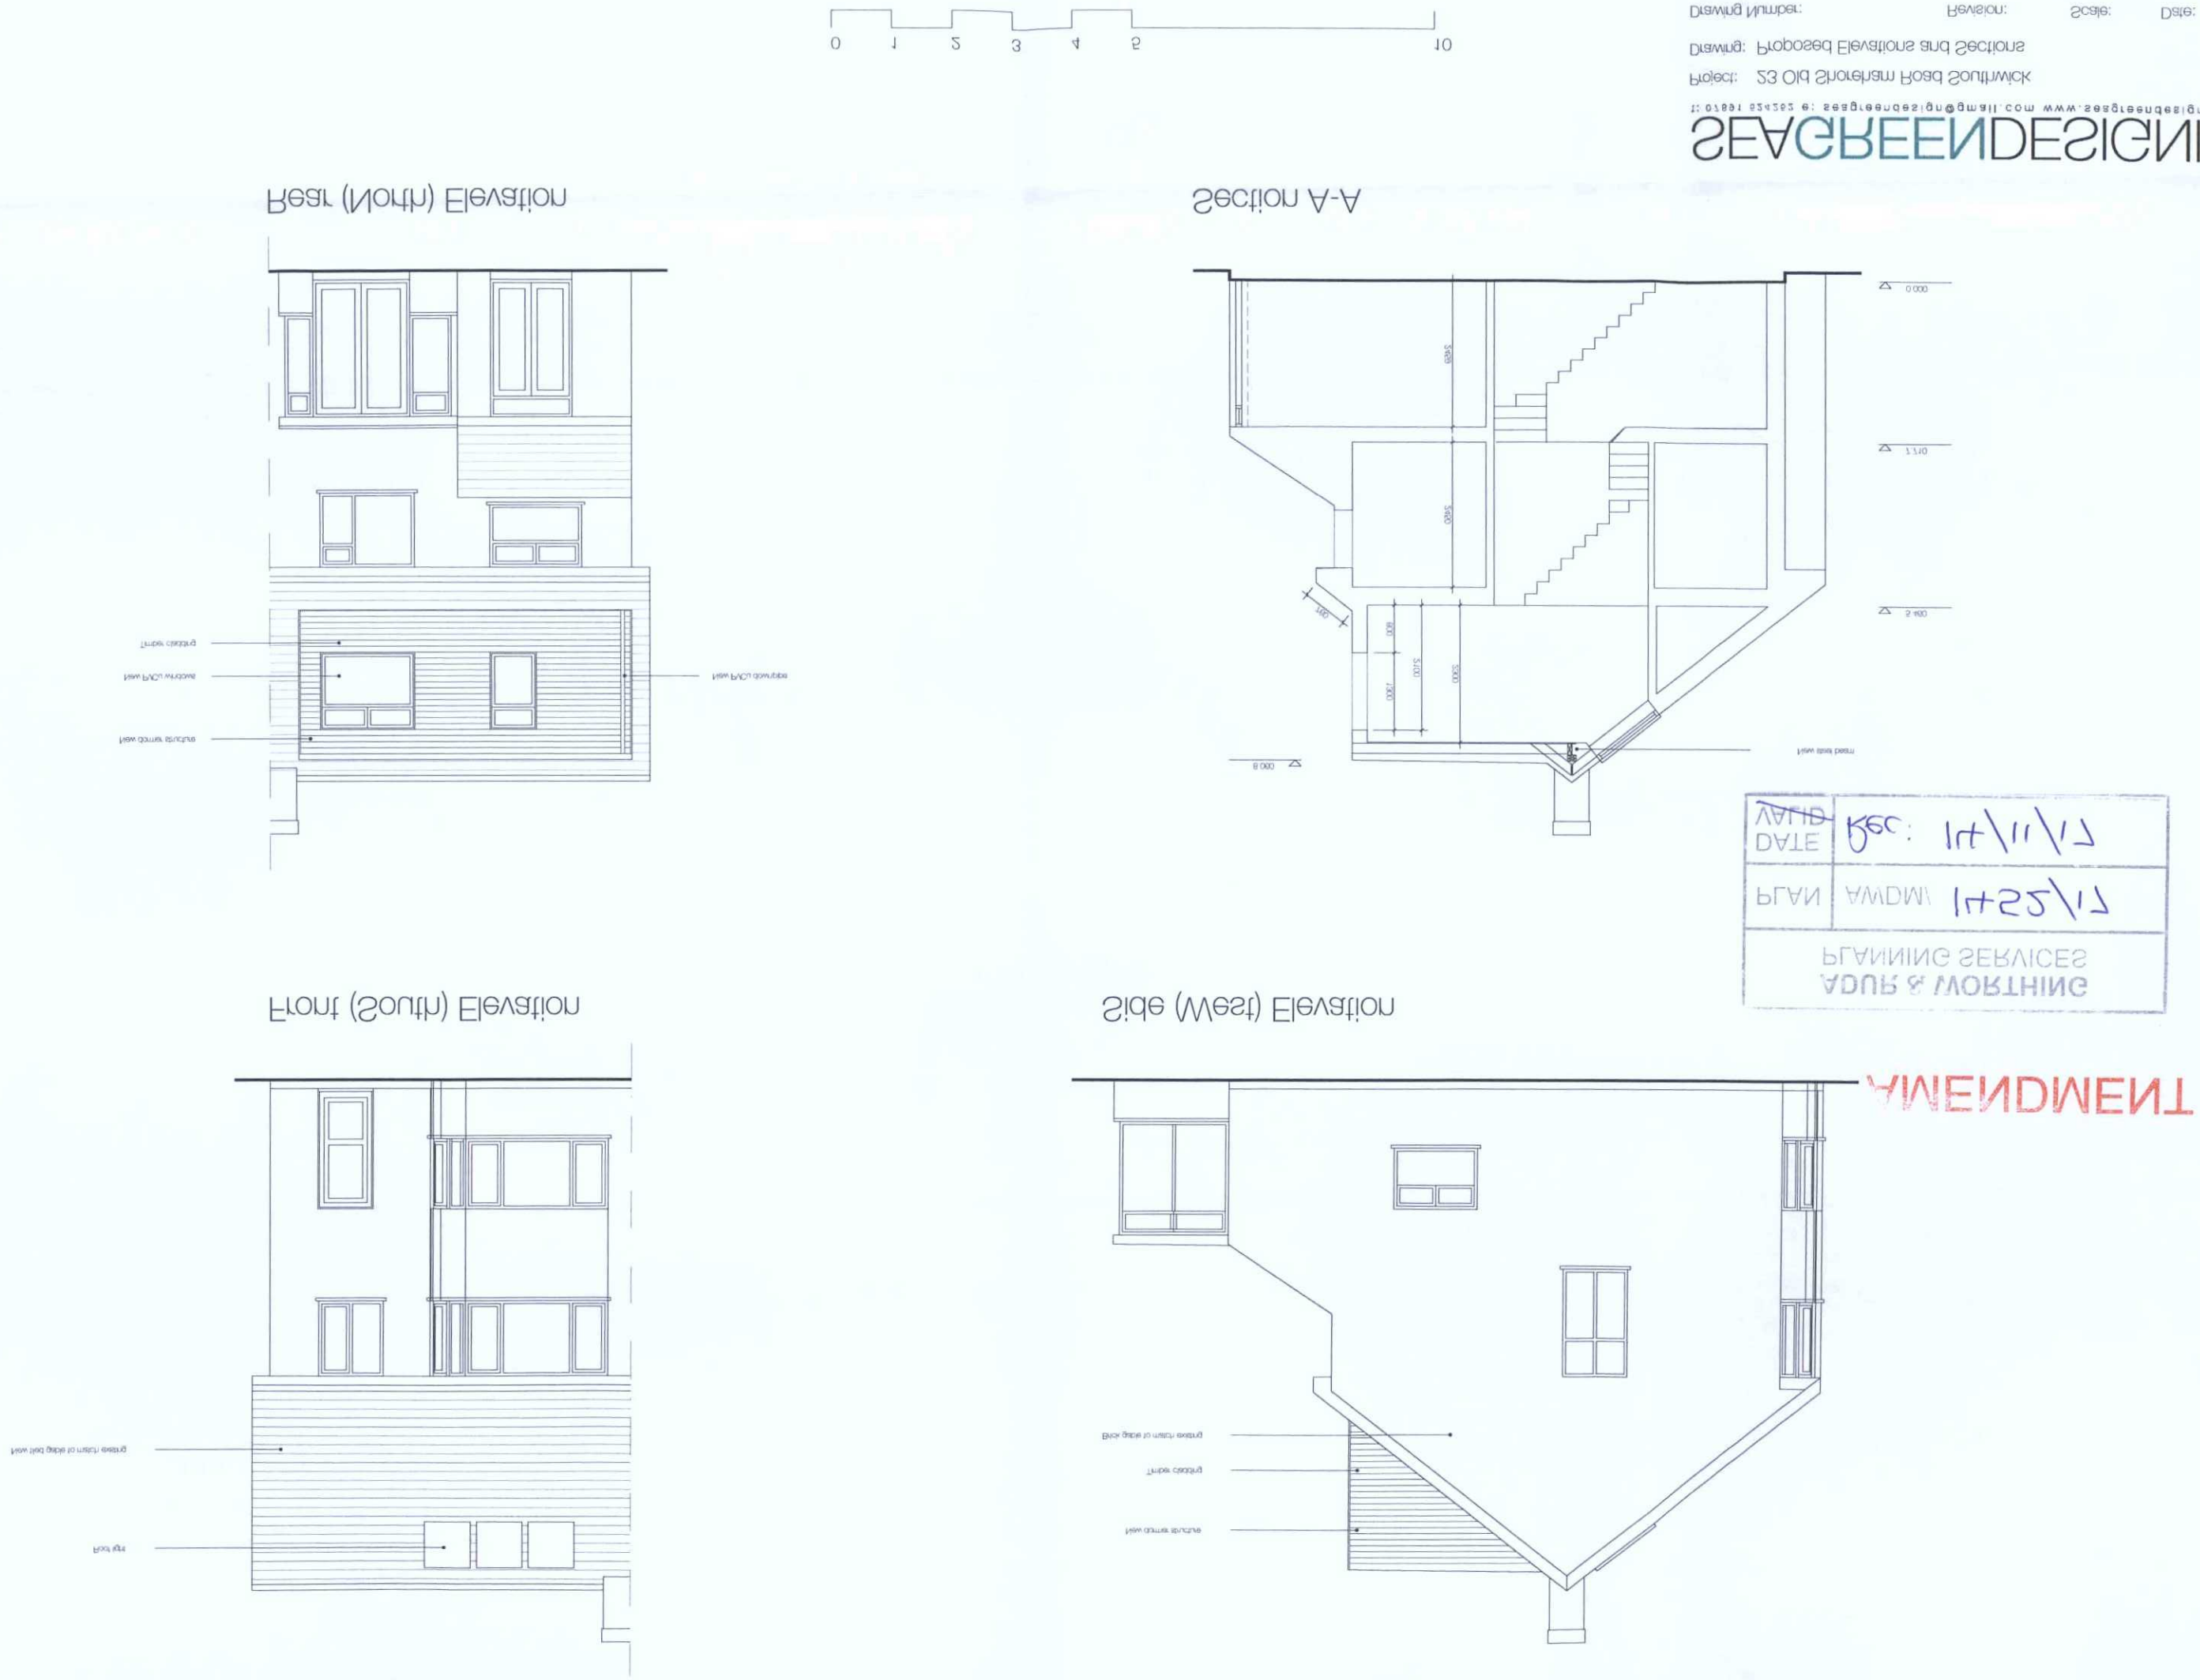

SEAGREENDESIGNltd
t: 07891 624262 e: seagreendesign@gmail.com www.seagreendesign.co.uk

Project: 23 Old Shoreham Road Southwick

Drawing: Proposed Elevations and Sections

Drawing Number: 17 002 202 | Revision: B | Scale: 1:100@A3 | Date: 15/07/17

PLANNING SERVICES
ADUR & WORTHING
PLAN | AWDM | 14/25/17
DATE | REC: 14/11/17
VALID

AMENDMENT