CDM 2015 Health & Safety Information

This information relates only to the design hazards identified on this drawing and is to be read in conjunction with the Designer's Risk Assessment Register.

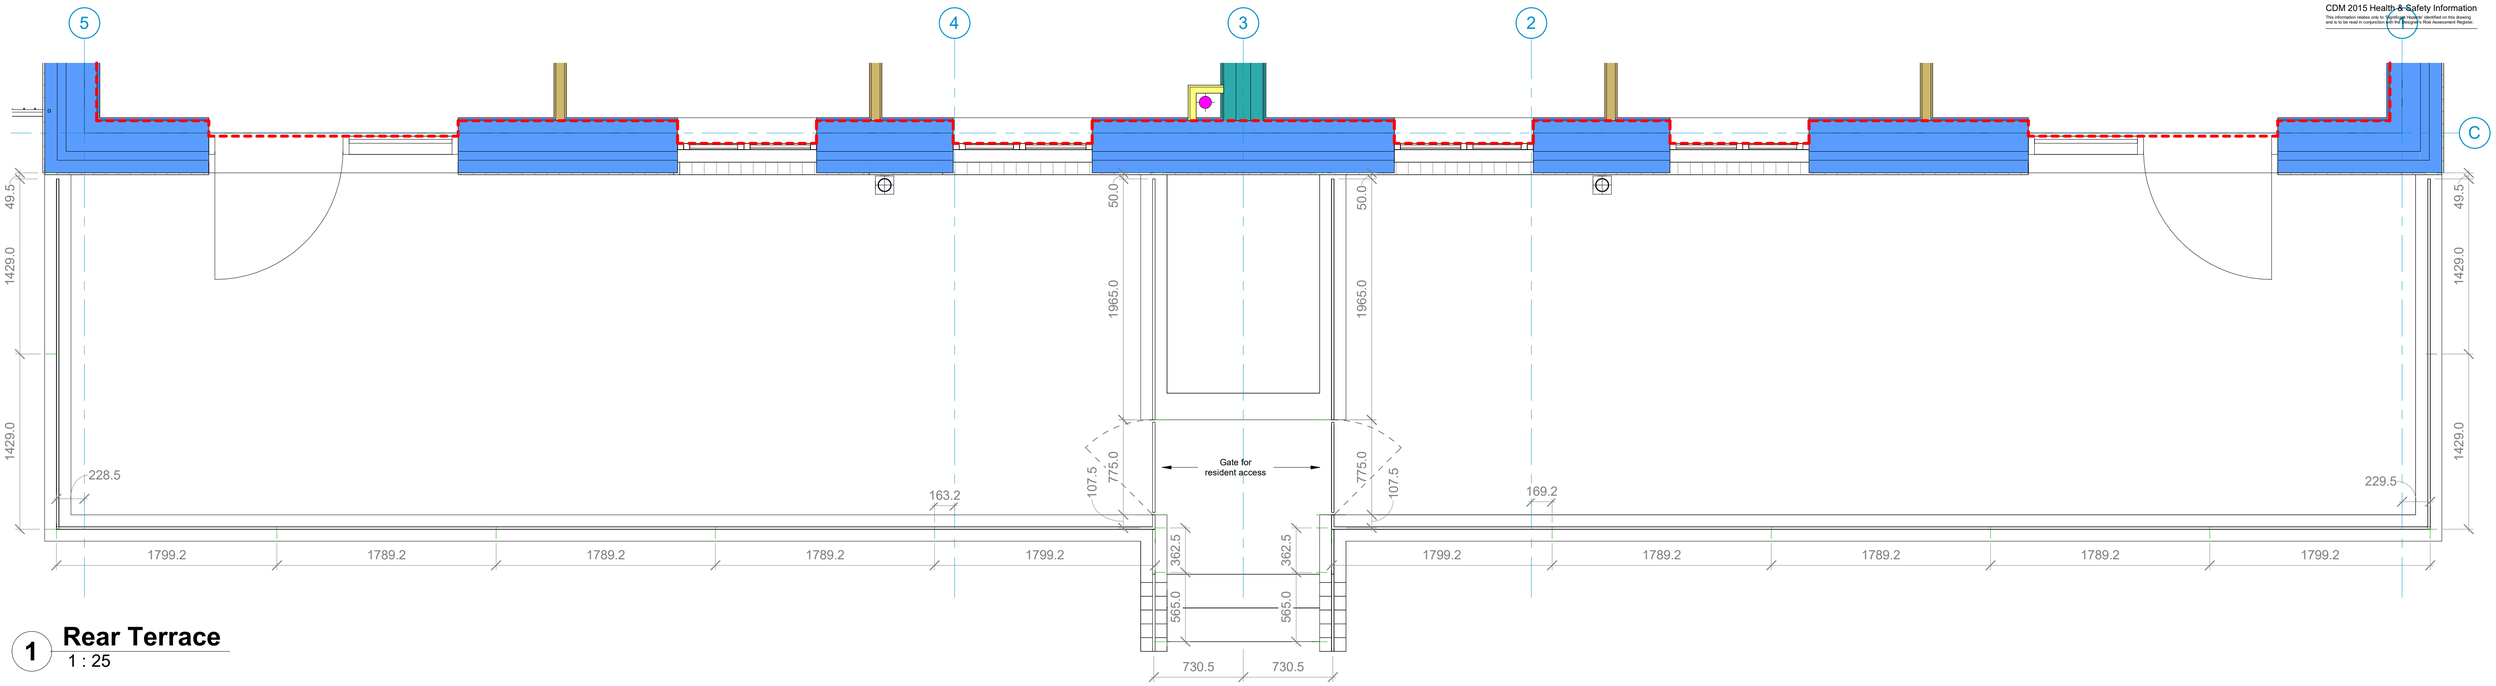

1 Rear Terrace
1 : 25

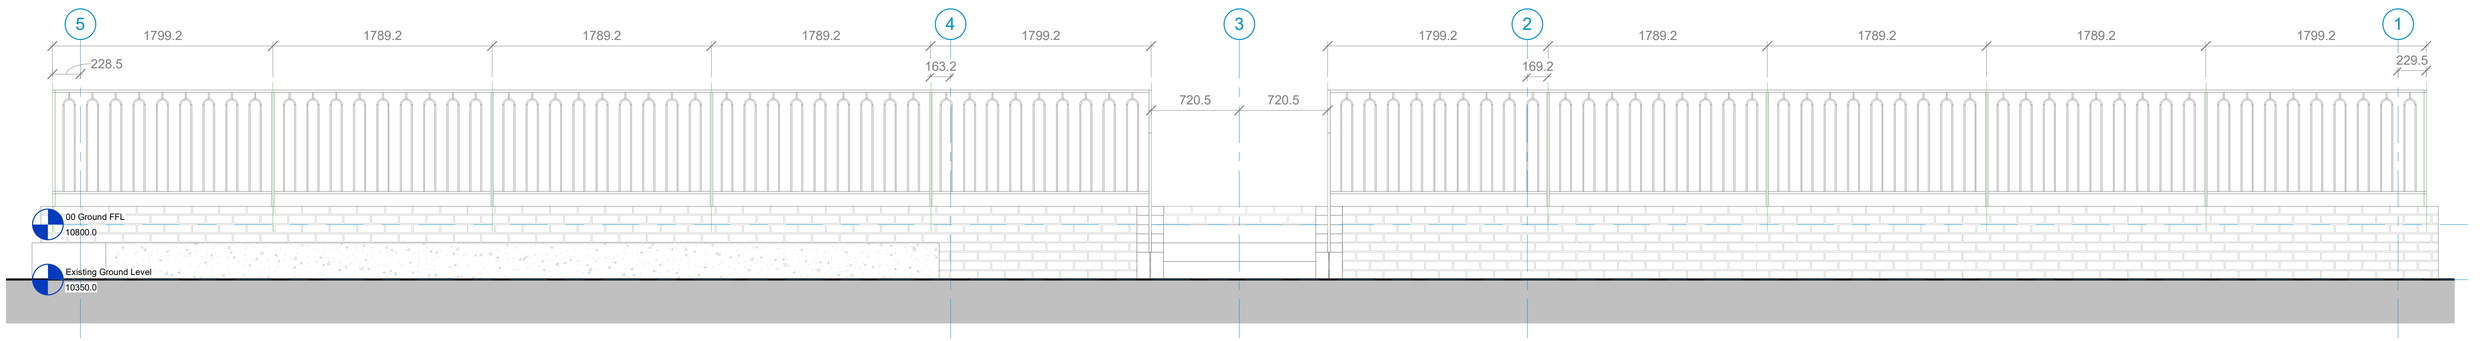

2 Rear Terrace Railing - Front
1 : 25

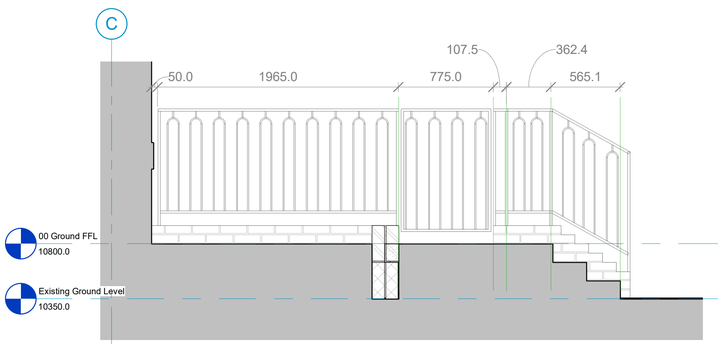

3 Rear Terrace Railing - Typical Planter/ Stair
1 : 25

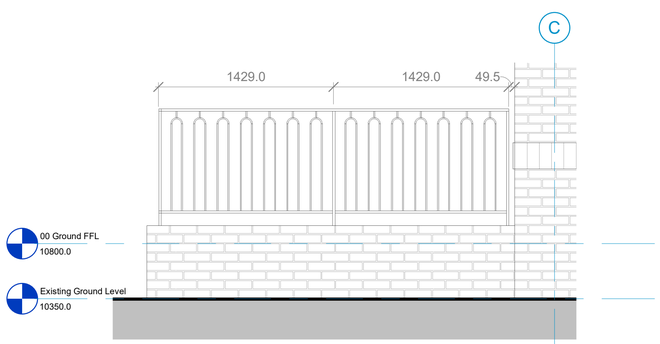

4 Rear Terrace Railing - Typical End
1 : 25

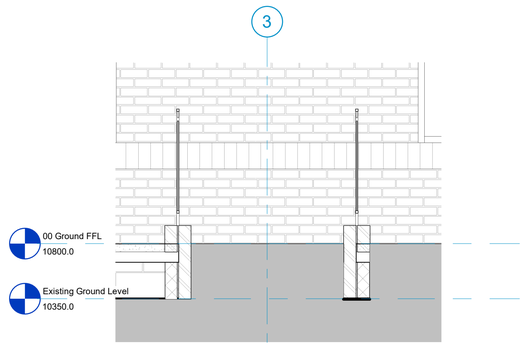

5 Rear Terrace Railing - Section through planter
1 : 25

© ECE Architecture Limited. No dimensions to be scaled from drawing except for the purposes of Planning Applications. The contractor should check all dimensions on site. It is the contractor's responsibility to ensure compliance with Building Regulations.

Rev	Date	Revision Details	Dr	Ch

London: 76 Great Suffolk Street, London, SE1 0BL
T 020 7928 2773 E london@ecearchitecture.com
Sussex: 64-68 Brighton Road, Worthing, West Sussex, BN11 2EN
T 01903 248777 E sussex@ecearchitecture.com
Bristol: Westworks, Beacon Tower, Colston Street, Bristol, BS1 4XE
T 0117 214 1101 E bristol@ecewestworks.com
ECE Architecture
www.ecearchitecture.com

Client Name
SUNNINGHILL

Job Title
Victoria Road, Worthing

Drawing Title
Setting Out - Rear Terrace Railings

Scale
1:25 @ A1 / 1:50 @ A3
metres 1 2

Drawn	Checked	Date
FH	TH	25.04.25

Project	Originator	Zone	Level	Type	Displ.	Drg. No.	Rev
7078	- ECE -	00 -	00 -	DR -	A -	9016	_

Status
S4 - Suitable for Stage Approval

Revit Plot Date: 01/05/2025 12:09:54