CDM 2015 Health & Safety Information
This information relates only to 'Significant Hazards' identified on this drawing and is to be read in conjunction with the Designer's Risk Assessment Register.

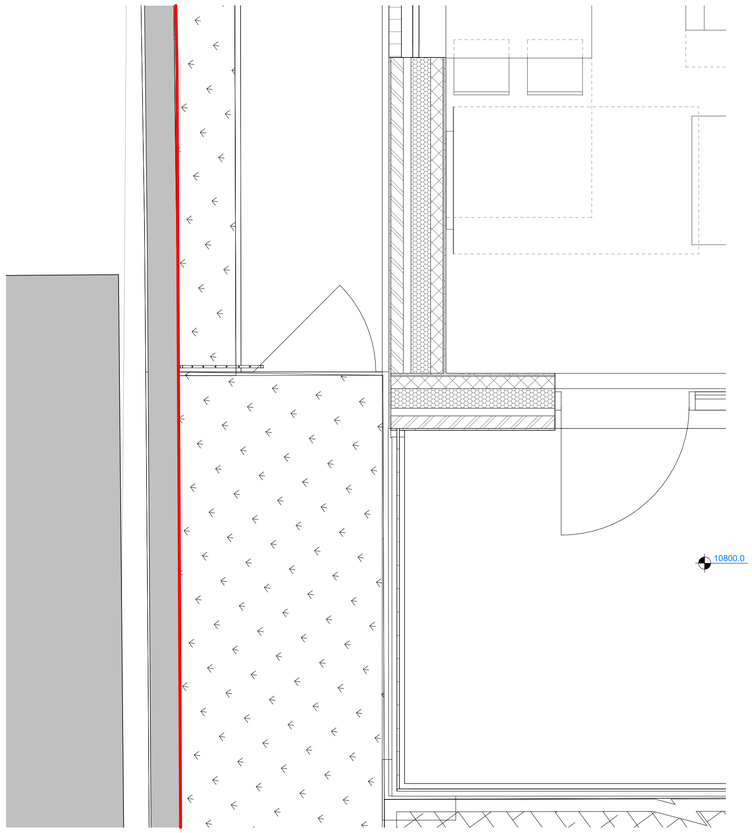

1 Proposed Plan - Maintenance Access Gate
1 : 25

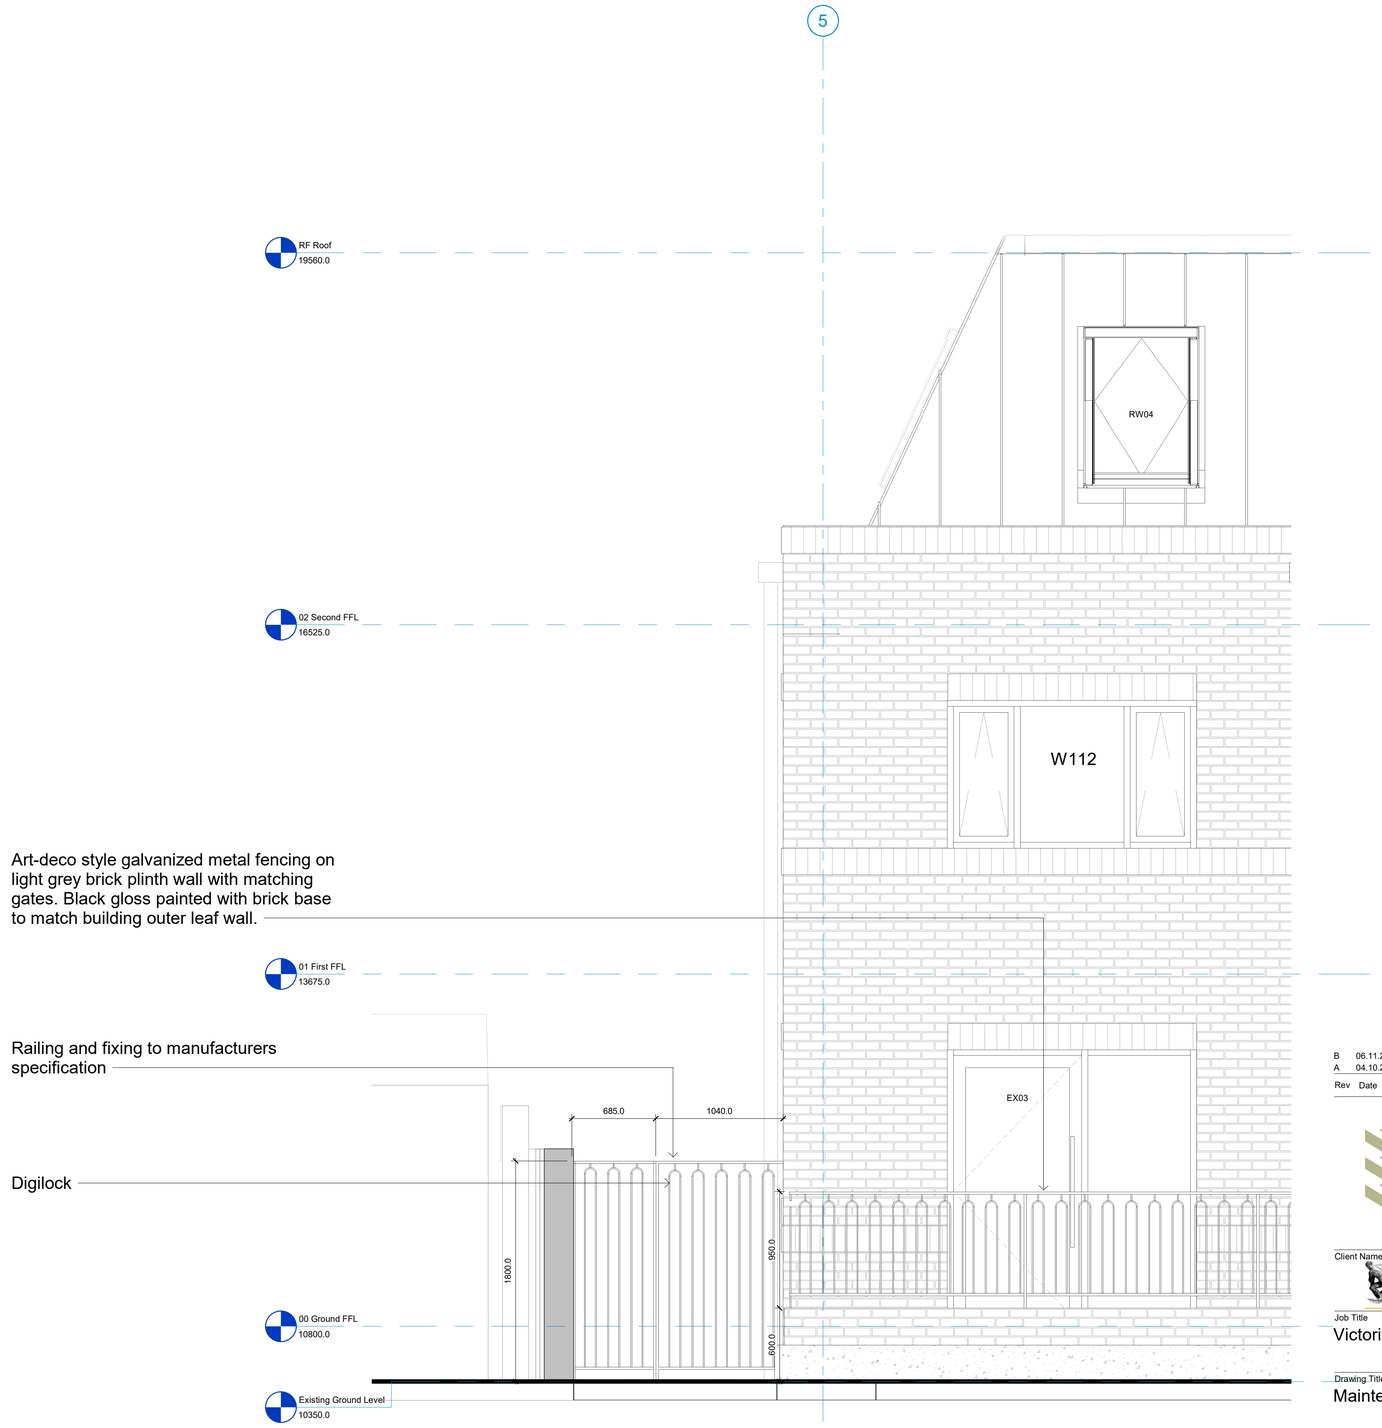

2 Proposed Elevation - Maintenance Access Gate
1 : 25

Rev	Date	Revision Details	Dr	Ch
B	06.11.24	Stage 5 Issue	JW	TH
A	04.10.24	Stage 4 Issue	JW	TH

London: 76 Great Suffolk Street, London, SE1 0BL
T 020 7928 2773 E london@ecearchitecture.com
Sussex: 64-68 Brighton Road, Worthing, West Sussex, BN11 2EN
T 01903 248777 E sussex@ecearchitecture.com
Bristol: Westworks, Beacon Tower, Colston Street, Bristol, BS1 4XE
T 0117 214 1101 E bristol@ecewestworks.com
ECE Architecture
www.ecearchitecture.com

Client Name
SUNNINGHILL

Job Title
Victoria Road, Worthing

Drawing Title
Maintenance Access Gate

Scale
1:125 @ A1 / 1:250 @ A3

metres 2 4 6 8 10 12

Drawn	Checked	Date
JW	TH	23.09.24

Project	Originator	Zone	Level	Type	Displ.	Drg. No.	Rev
7078	ECE	00	00	DR	A	9013	B

Status
S4 - Suitable for Stage Approval

Revit Plot Date: 07/11/2024 09:20:41

© ECE Architecture Limited. No dimensions to be scaled from drawing except for the purposes of Planning Applications. The contractor should check all dimensions on site. It is the contractor's responsibility to ensure compliance with Building Regulations.