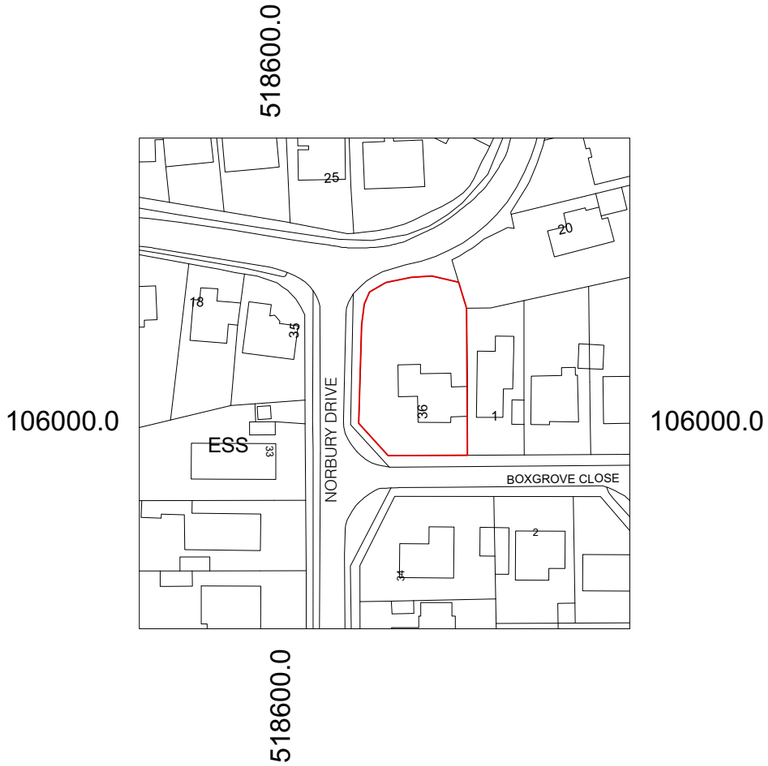

20 0 20 40 60 80 100

Metres

N

Scale 1:1250

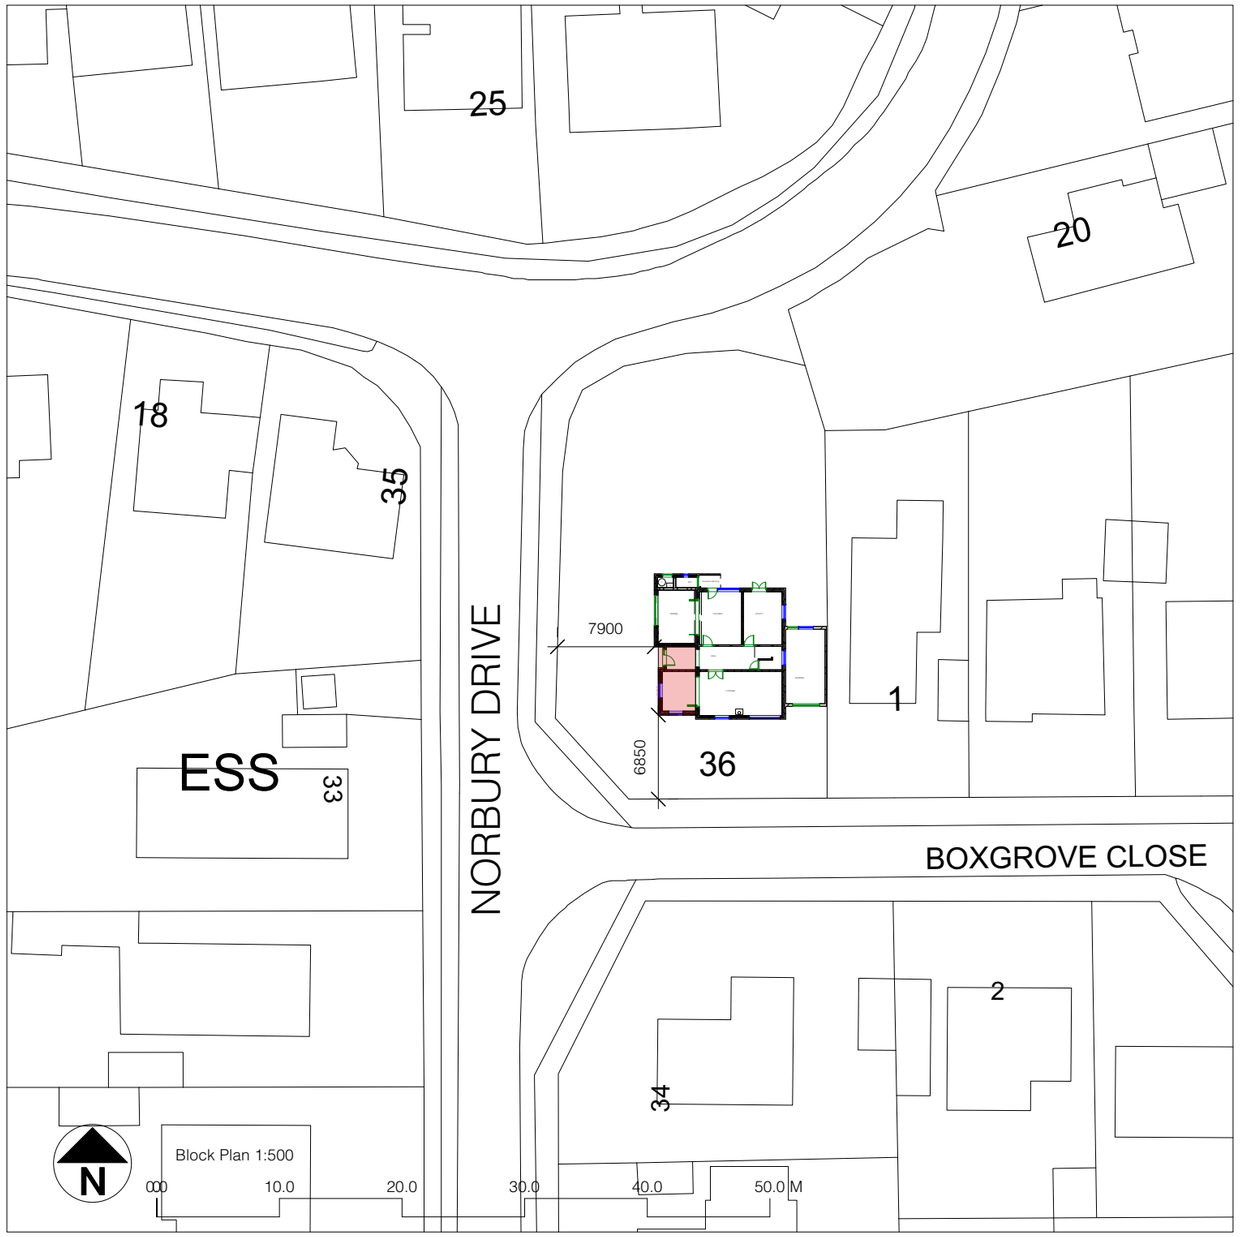

Production Date: 14 January 2025
Top Left: 518573.275 106057.615 Bottom Right: 518673.275 105957.615
© Crown copyright and database rights 2025 Ordnance Survey OS100035409.
Reproduction in whole or in part is prohibited without the permission of Ordnance Survey

Sheet No. D 2501/731/01A

Scales Page Size A3:
AS NOTED

Notes:

Project Name:
Two storey extension to South & West elevations

Date: 14/01/2025

Client:
Allan

Site Address:
36 Norbury Drive
Lancing
BN15 0QQ

PB PROPERTIES
the design to build on

Paul Maggs MCIAT

Hazelwood, Harbolets Road,
West Chltington RH20 2LG

Tel: 01798 813298

paul@pbproperties.co.uk
www.pbproperties.co.uk

Drawings produced using Vectorworks CAD. Only written dimensions to be respected. Copyright protected to PB Properties

CIAT
CHARTERED PRACTICE