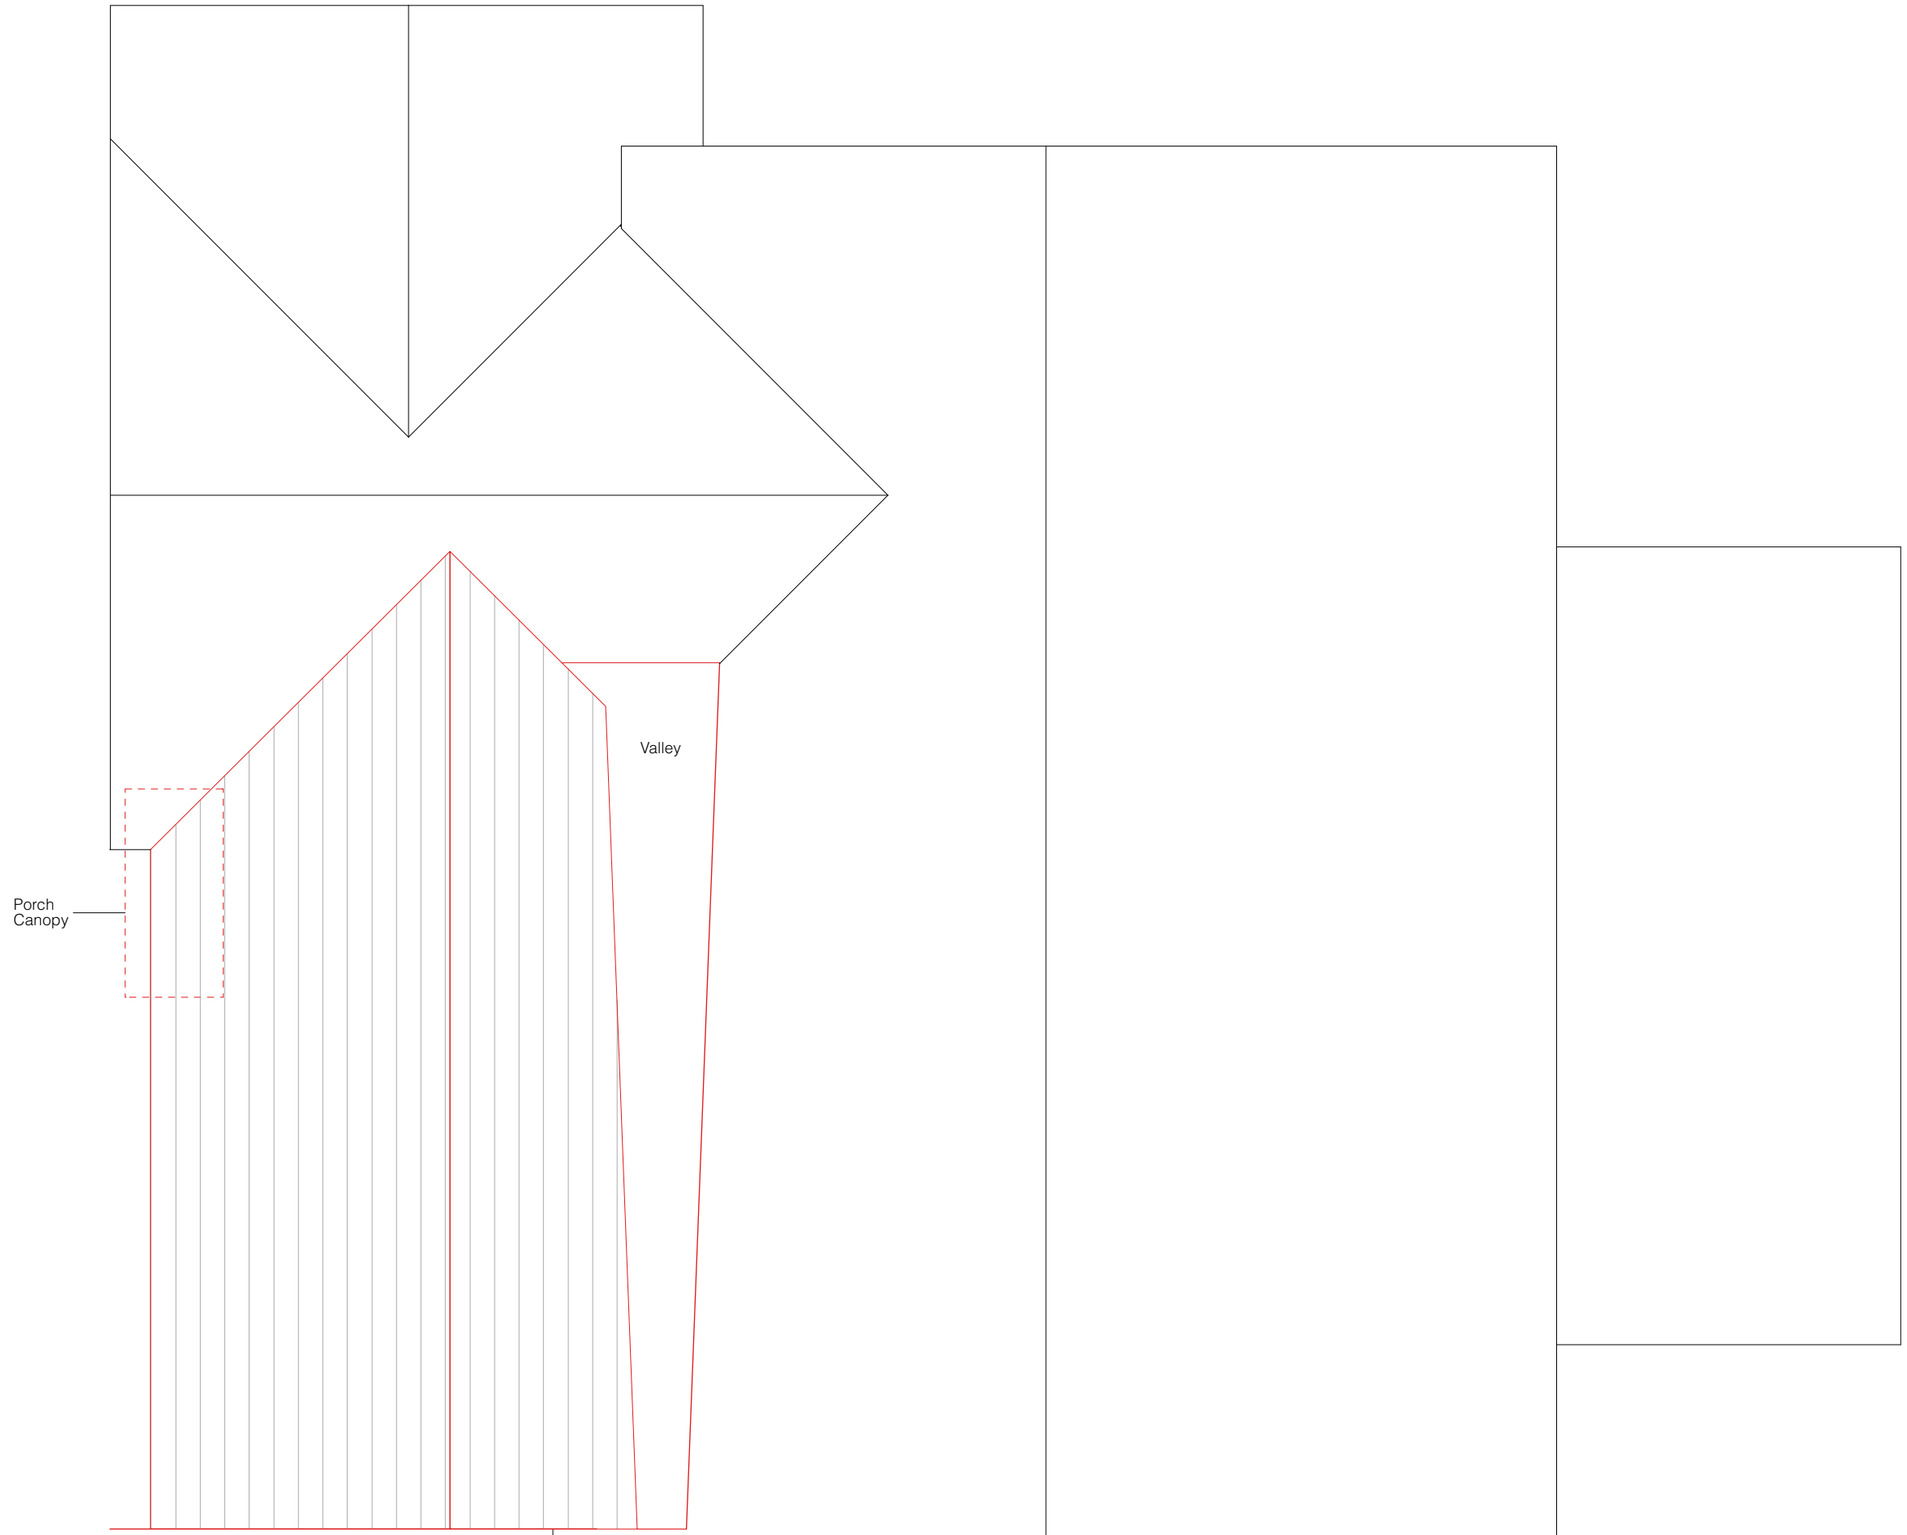

PROPOSED ROOF
New elements lined red

Sheet No. D 2501/731/06 B

Scales Page Size A3:
1:50

Notes:

Project Name:
Two storey extension to South & West elevations

Date: 14/01/2025

Client:
Allan

Site Address:
36 Norbury Drive
Lancing
BN15 0QQ

PB PROPERTIES
the design to build on

Paul Maggs MCIAT

Hazelwood, Harbolets Road,
West Chltington RH20 2LG

Tel: 01798 813298

paul@pbproperties.co.uk
www.pbproperties.co.uk

Drawings produced using Vectorworks CAD. Only written dimensions to be respected. Copyright protected to PB Properties

CIAT
CHARTERED PRACTICE