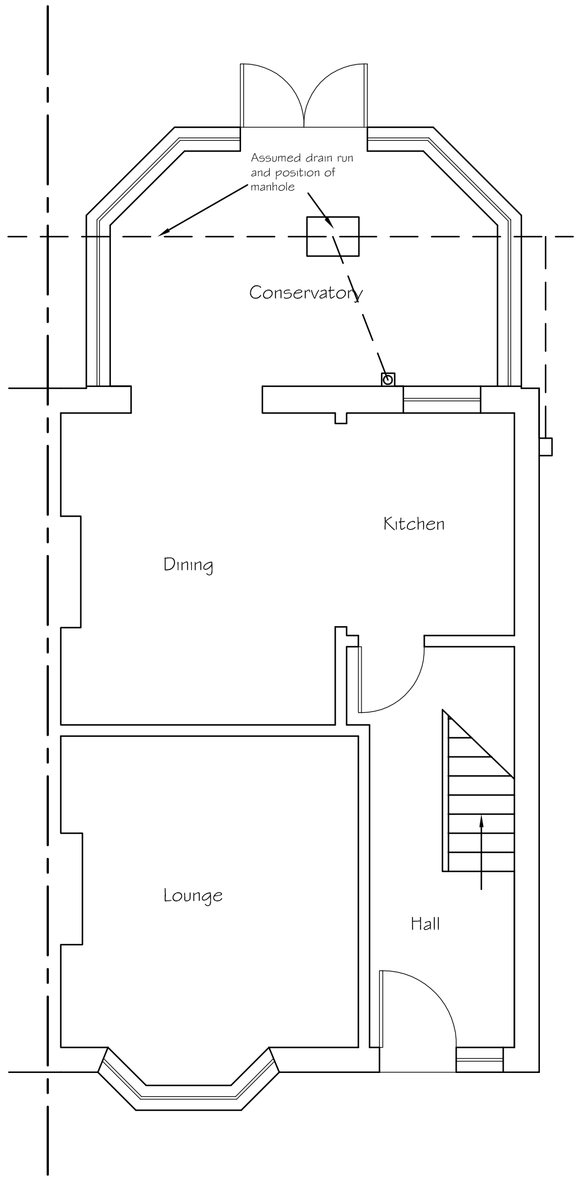

Existing Ground Floor Plan

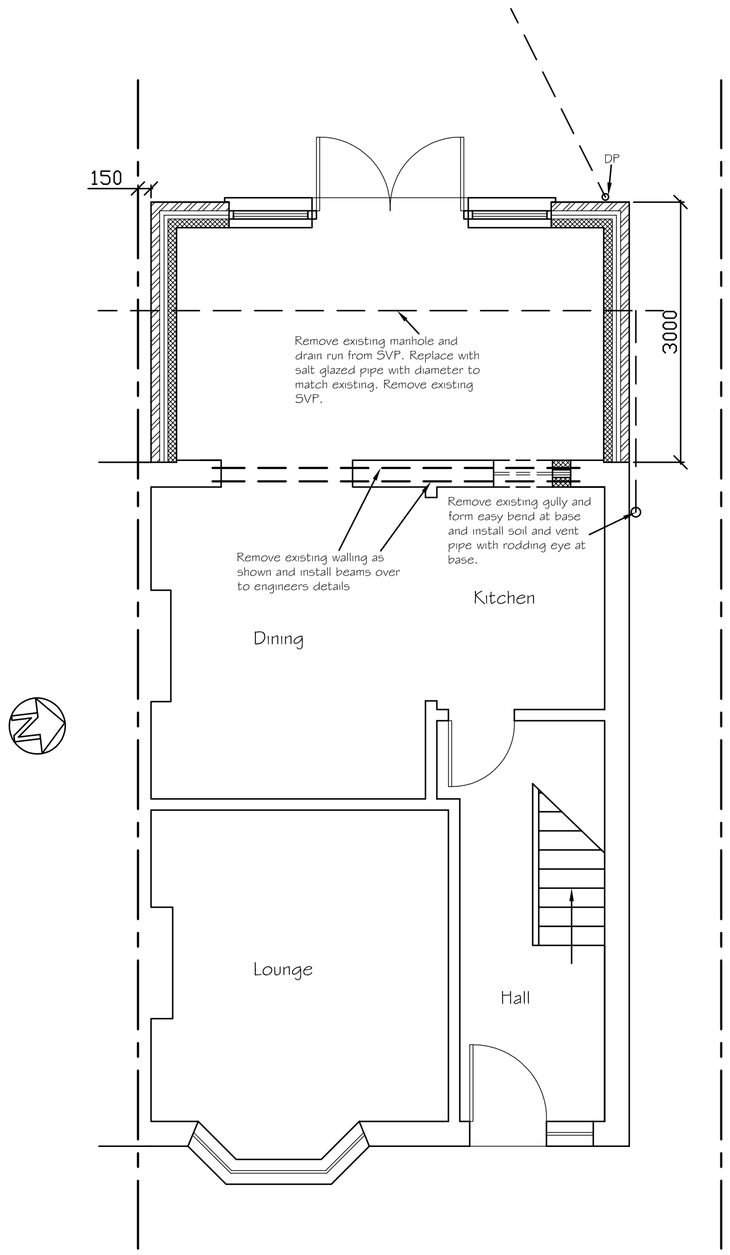

Proposed Ground Floor Plan

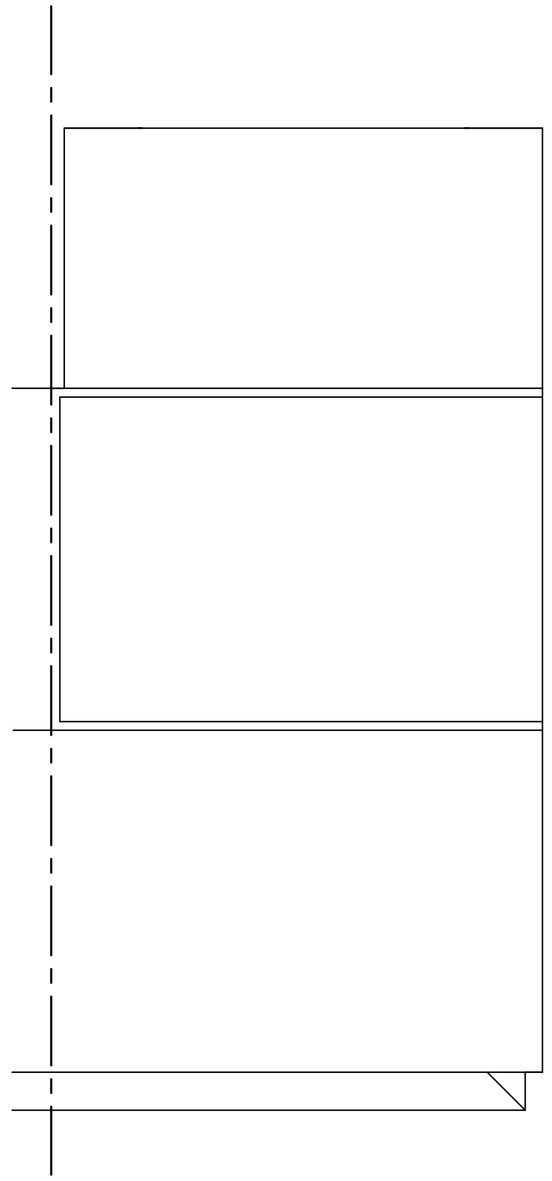

Proposed Roof Plan

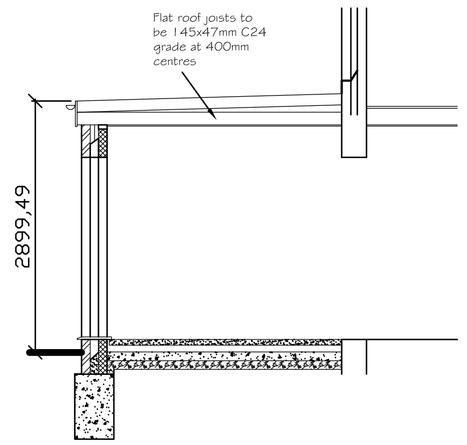

Proposed Cross Section



SCALE 1:50

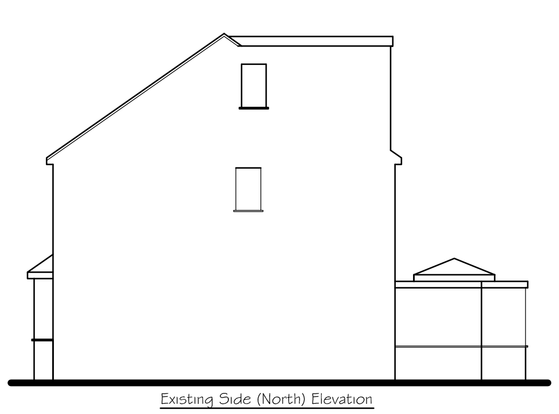

Existing Side (North) Elevation

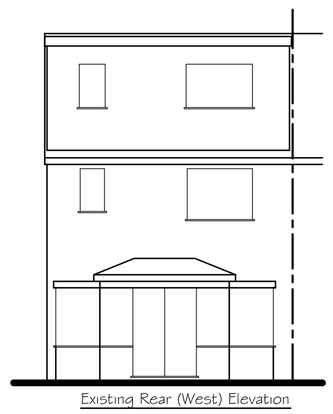

Existing Rear (West) Elevation

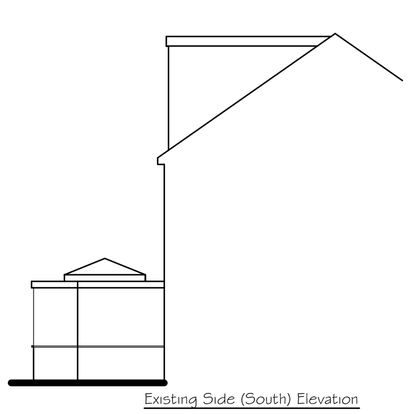

Existing Side (South) Elevation

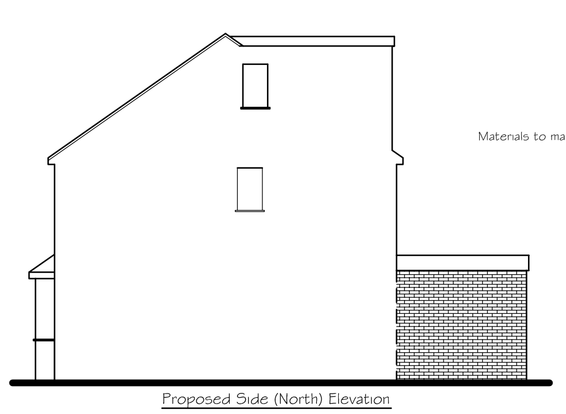

Proposed Side (North) Elevation



Proposed Rear (West) Elevation

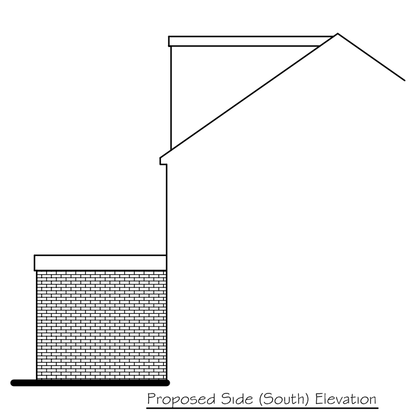

Proposed Side (South) Elevation



SCALE 1:100

Tony Rogers
Building Consultants
Address: 40 Dawn Crescent, Upper Beeding
West Sussex, BN44 3WH
Telephone: 01903 815225 Fax: 01903 815225

Rev.	Date:	Revision Description:

Client: Mr A Alford

Address: 96 First Avenue
Lancing
West Sussex
BN15 9QF

Project: Proposed single storey rear extension

Scale: 1:50 1:100
Paper Size A1

Date: December 2018

Drawing No: 18/1331/01

Drawn By: AWR

Revision: