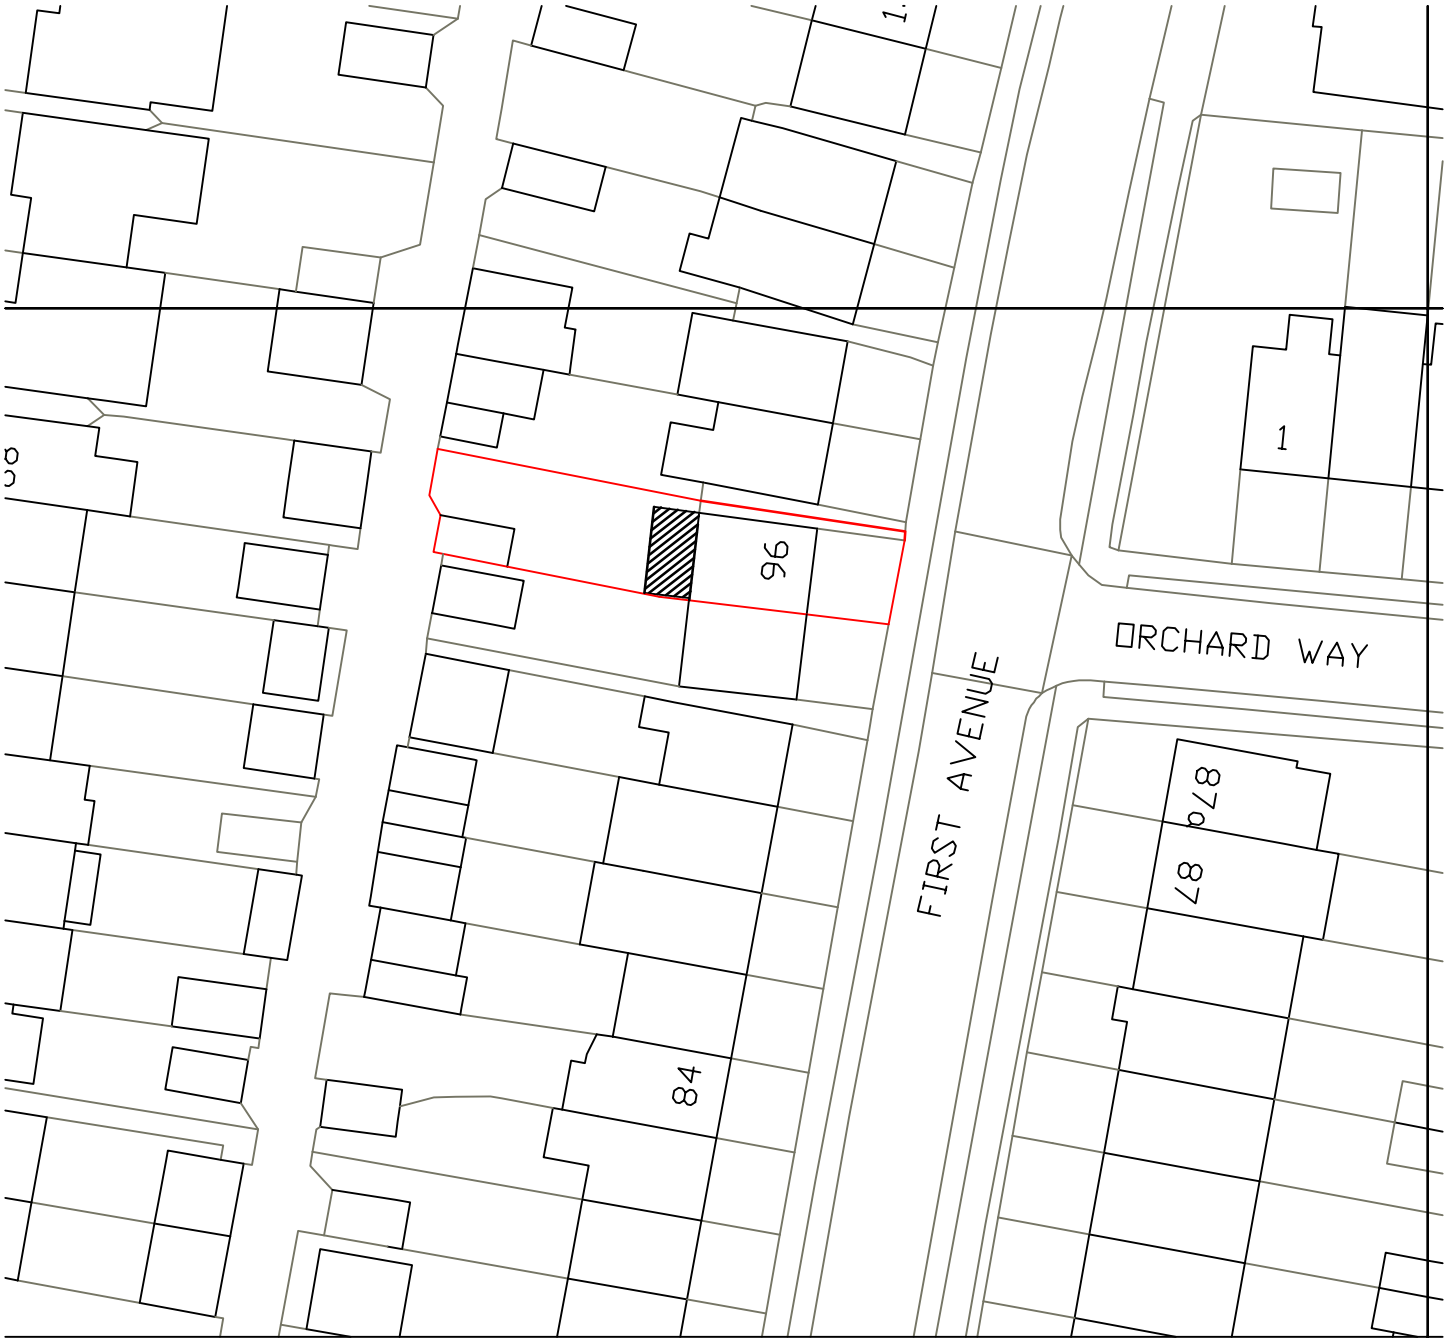

0 20 40 60 80

N

Metres
96 First Avenue
Lancing
Block Plan 1:500
A4 Paper