The drawings comply with TEF & Vodafone Standard ICNIRP guidelines.

Designed in accordance with CTIL document: SDN0008

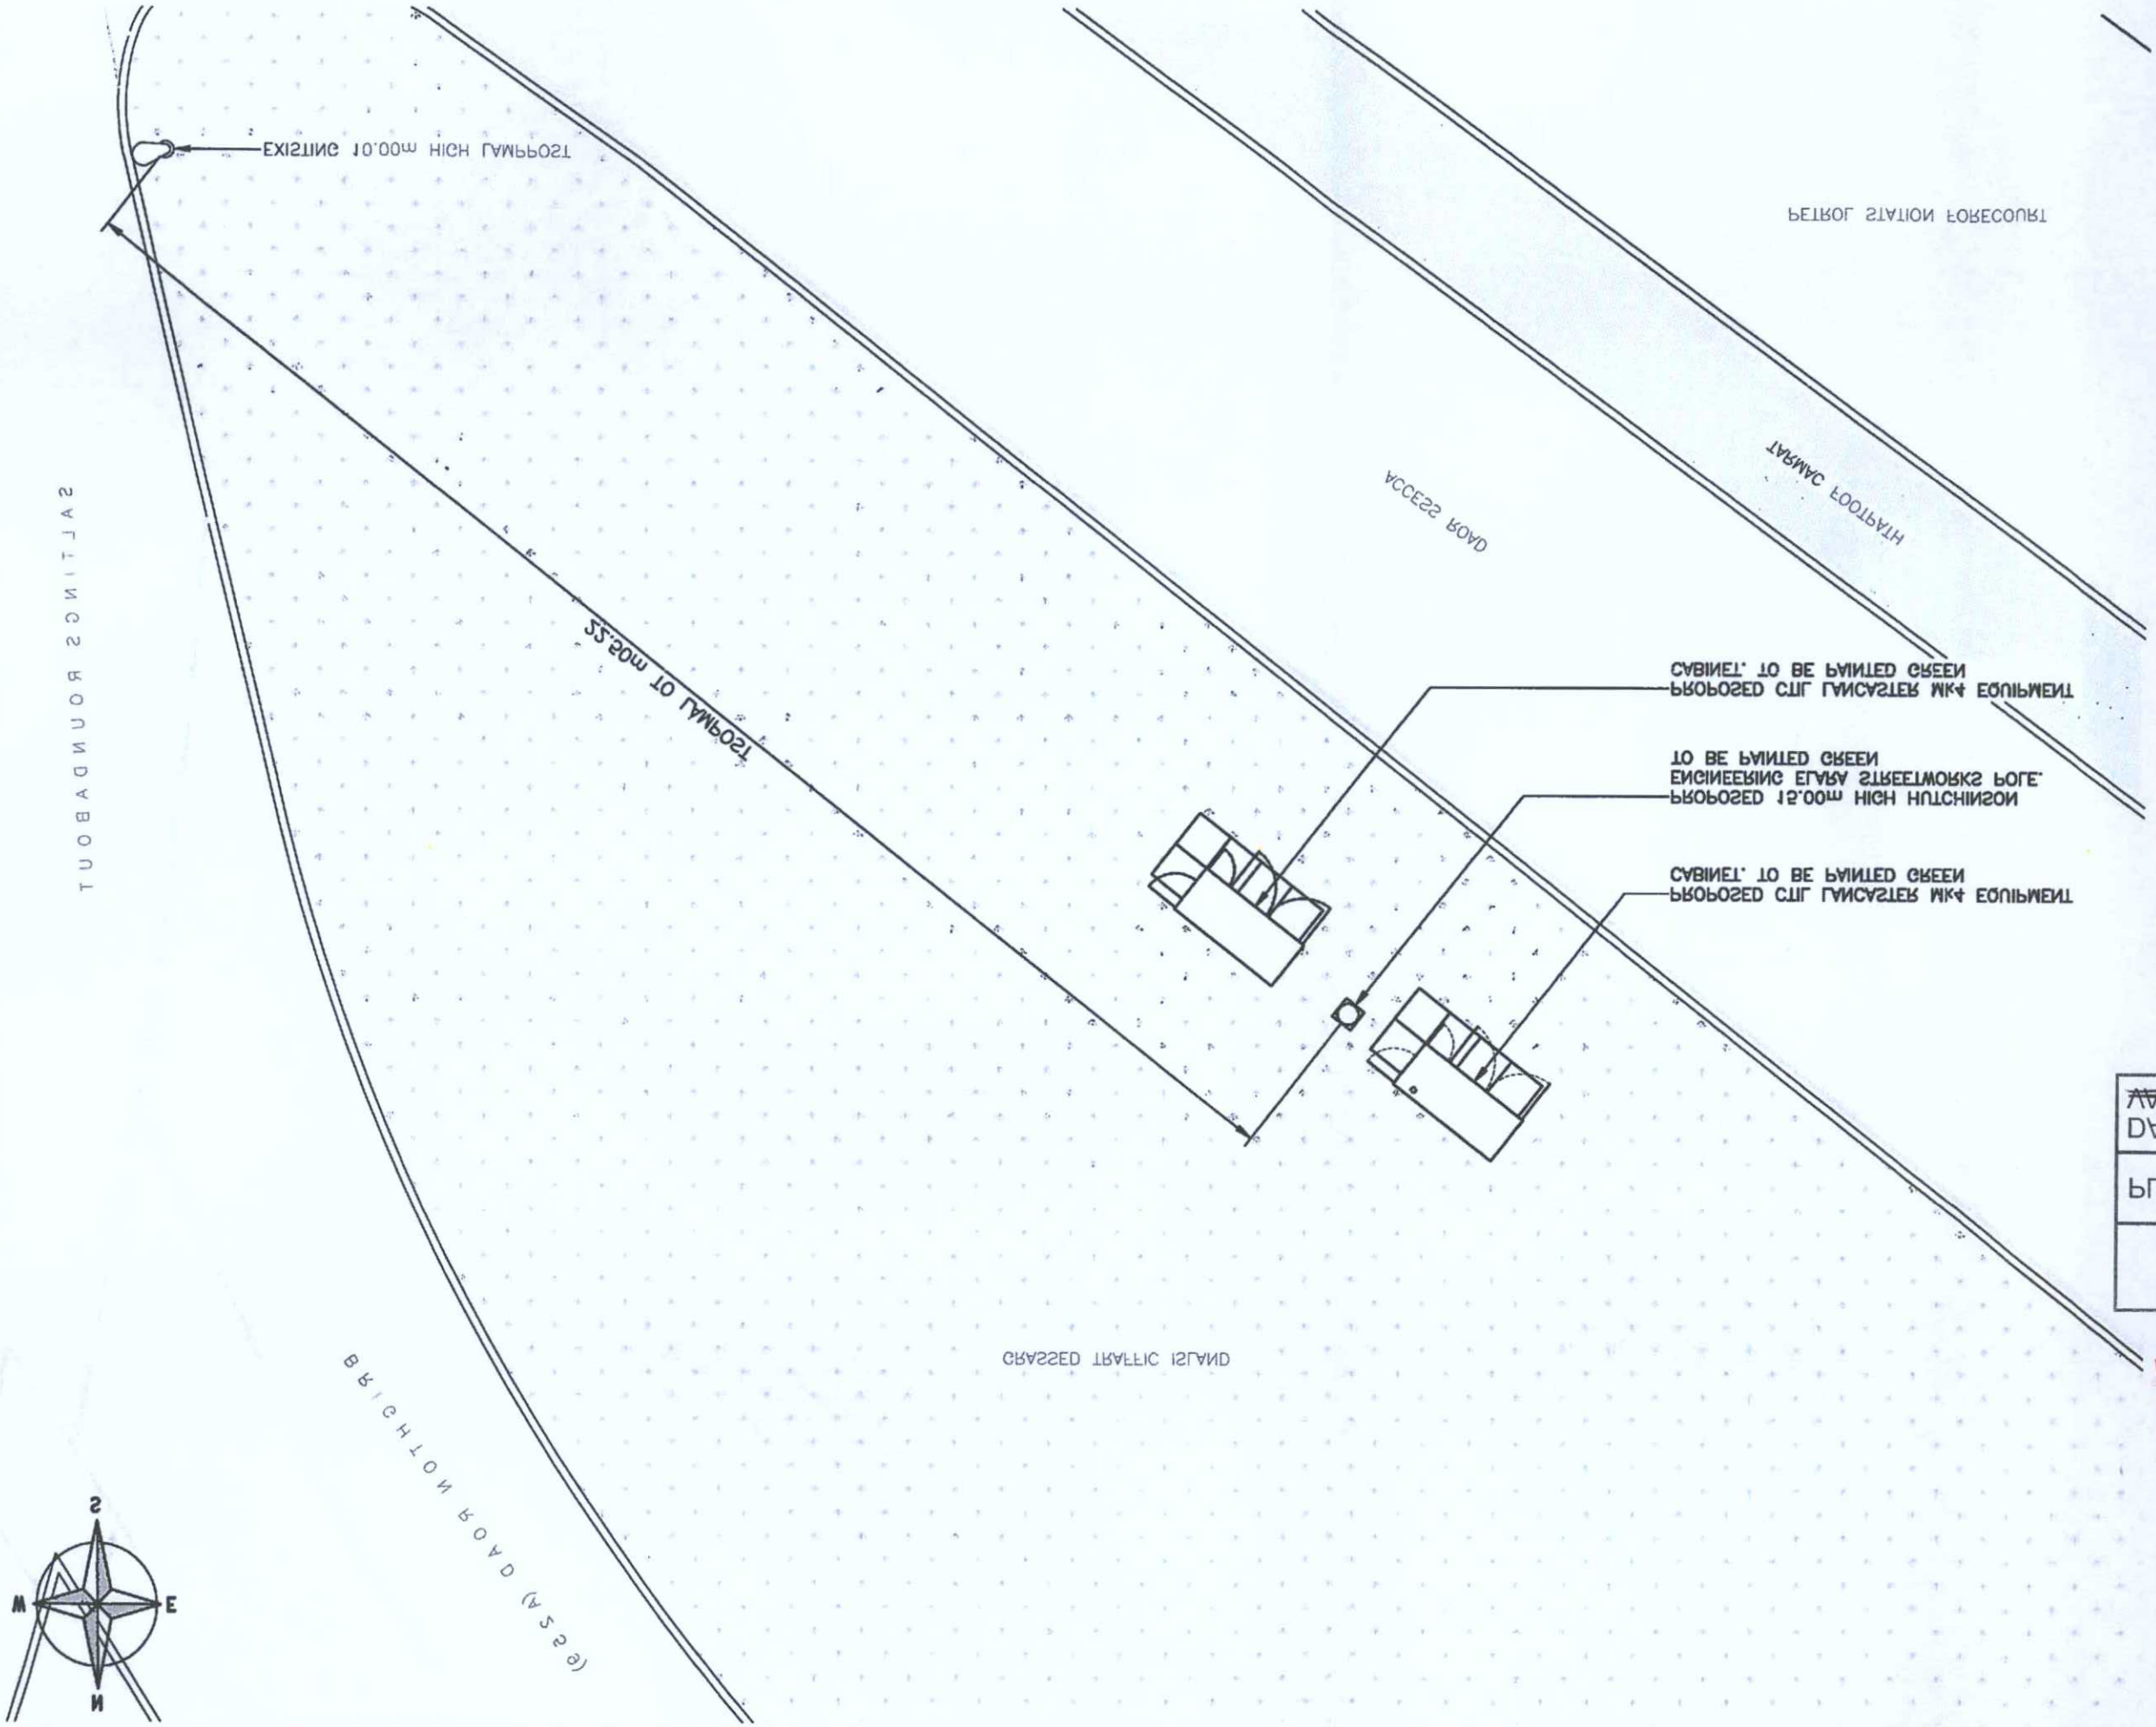

Drawn: CS	Date: 10.02.17	Checked: DW	Date: 10.02.17	B
Surveyed By: DW		Original Sheet Size: A3		Issue: Pack
Drawing Number: 200				B
Purpose of Issue: PLANNING				Rev: Dwg
Drawing Title: PROPOSED SITE PLAN				

BRIGHTON ROAD
SHOREHAM BY SEA
WEST SUSSEX
BN43 5YL

Site Address \ Contact Details

CTIL	TEF	VF
207526	076824	34919

Cell ID No

Cell Name	Opt.
SW OUTSIDE SHELL GARAGE	–

CTIL - BEACON

O2

telecom CLARKE

Web: www.clarke-telecom.com
Tel: 0161 785 4201
Fax: 0161 785 4200
Manchester, M40 5AG
Unit 3, Madison Place, Northampton Road,

REV	MODIFICATION	BY	CH	DATE
A	Issued for Approval	CS	DW	10.02.17
B	Cabinets Painted Green	CS	DW	11.02.17

~~AV ID~~ DATE	DESID 15.02.17
PLAN	AWDM 0255/17

PLANNING SERVICES
ADUR & WORTHING

AMENDMENT

NOTES:

CONCESSION REQUIRED	NO
N.G.R.	E: 520707 N: 104638

ALL DIMENSIONS ARE IN mm UNLESS NOTED OTHERWISE