RE: PP 02729284



NORTH ELEVATION A–A

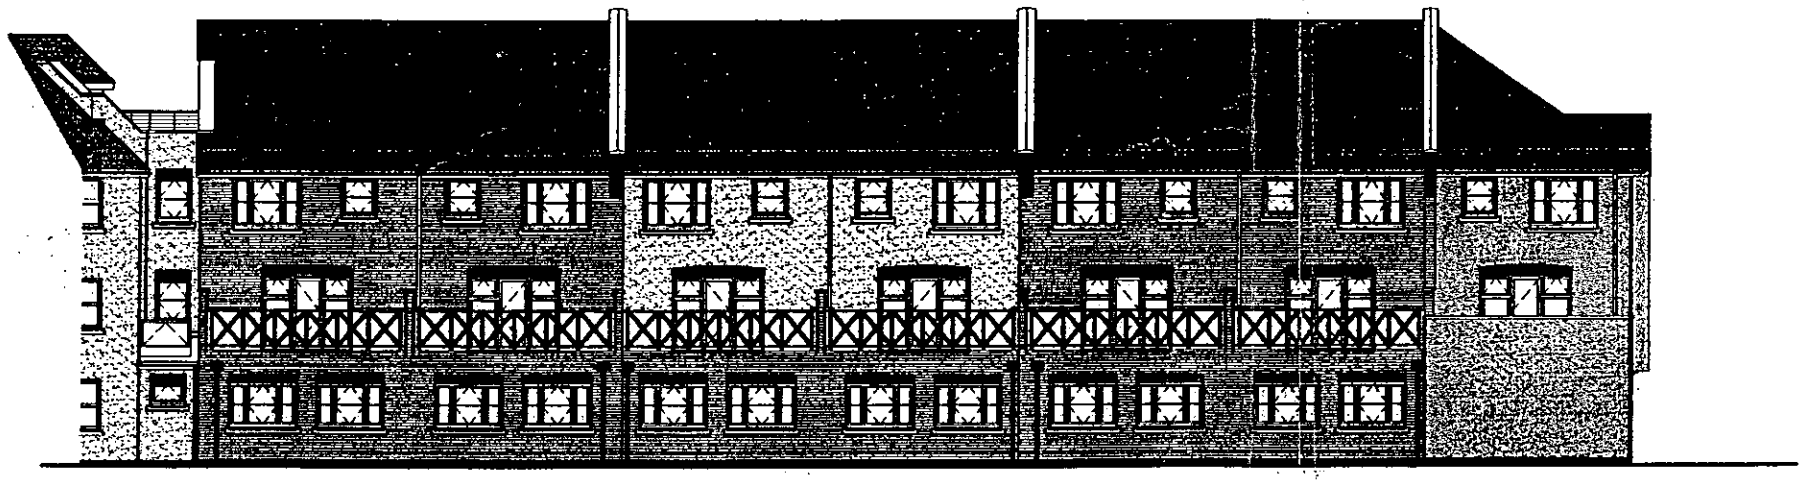

SOUTH ELEVATION B–B



EAST ELEVATION C–C

ADUR & WORTHING PLANNING SERVICES

PLAN	AWDM/ 0855/13
DATE VALID	19 JUL 2013

PRELIMINARY FOR BERKELEY FINAL ELEVATIONS / MATERIAL APPROVAL PRIOR TO CONSTRUCTION

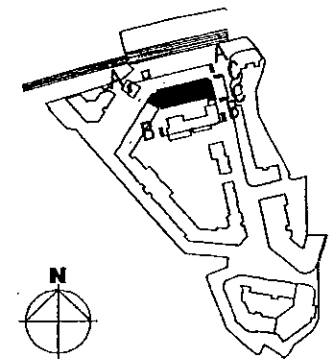

Berkeley HOMES

PRC FEWSTER

PRC ARCHITECTS

ARCHITECTURE
PLANNING
URBAN DESIGN
ENGINEERING
LANDSCAPE
INTERIORS

SURBITON:
32 Victoria Road, Surbiton, Surrey KT6 4JT
Tel: 0208 390 5188 Fax: 0208 390 3863

e-mail: architects@pro-group.com
http://www.prc-group.com

Client:
BERKELEY HOMES

Project:
ROPETACKLE
SHOREHAM

Drawing Title:
Block K
Colour Elevations

Issue status:
Preliminary ■ Information ☐ Tender ☐ Approval ☐ Construction ☐

Scale: @A1	Project Co-ordinator	Date:
1:100	MN	15.01.04
Job No: S610_4753	Stage: WD Drawing No: K30-100	Revision: ***

Offices also at:
LONDON ■ FARNHAM ■ CORK ■ MILTON KEYNES ■ WARSAW