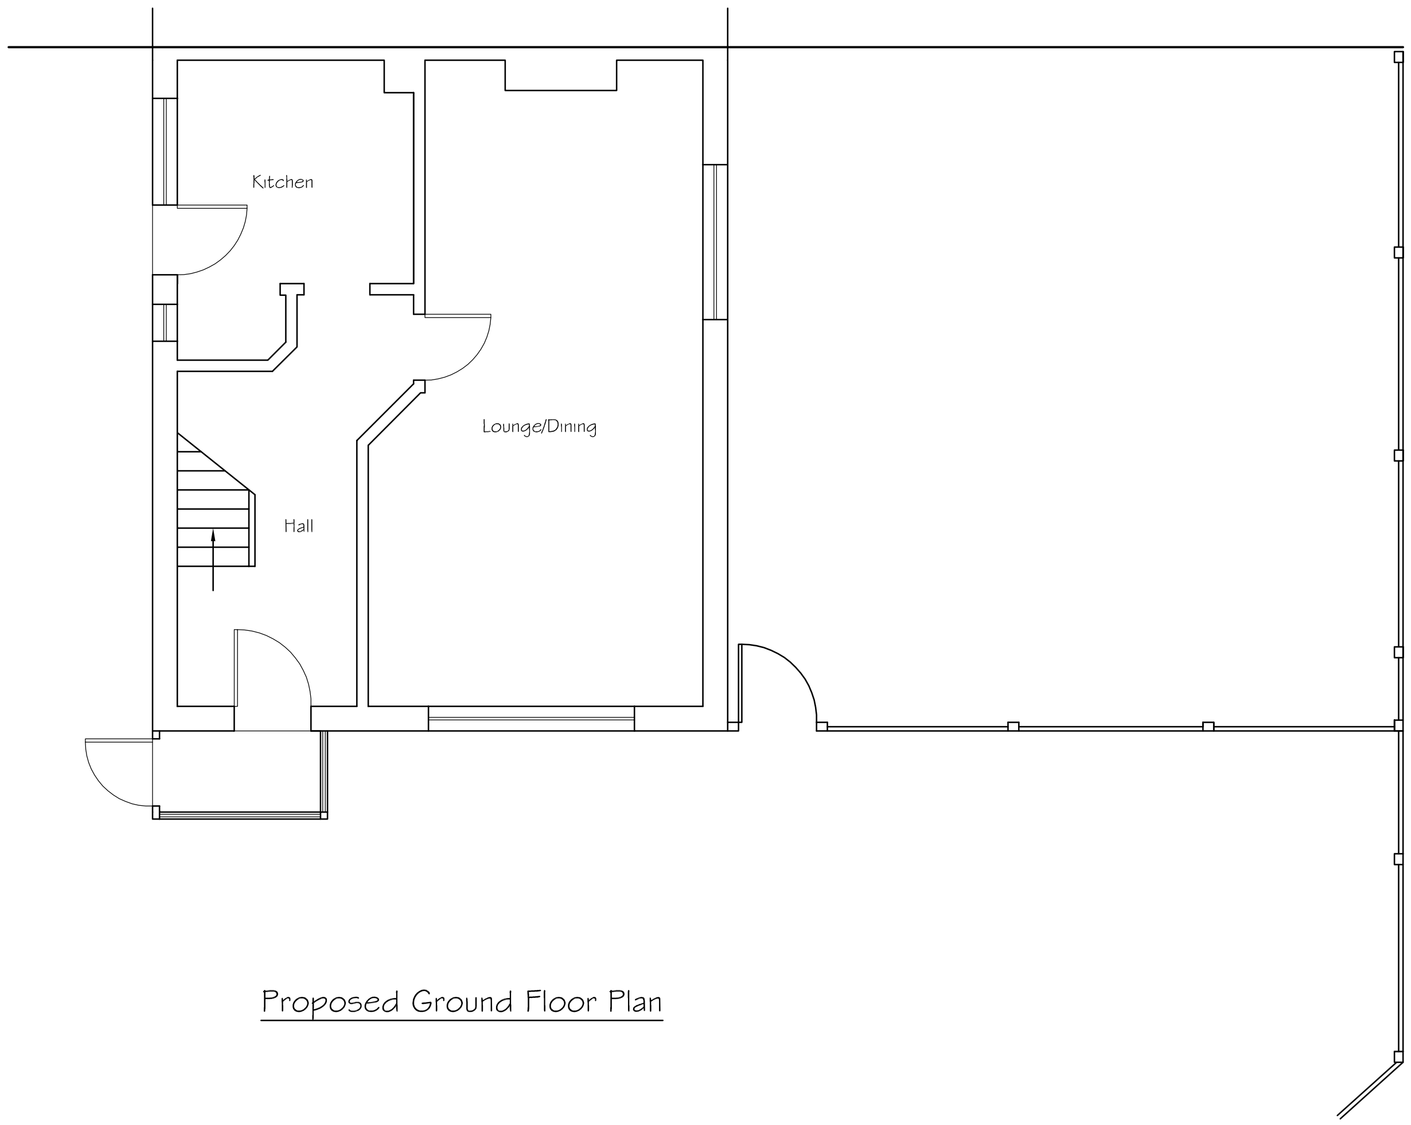

Proposed Ground Floor Plan

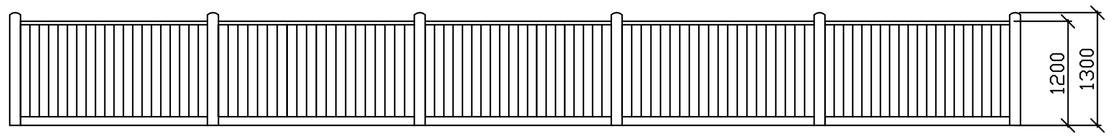

Part Existing East Elevation

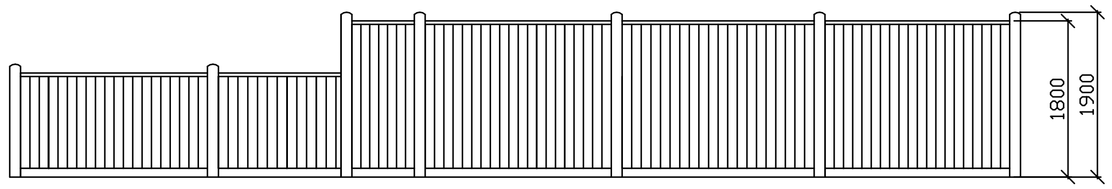

Part Proposed East Elevation

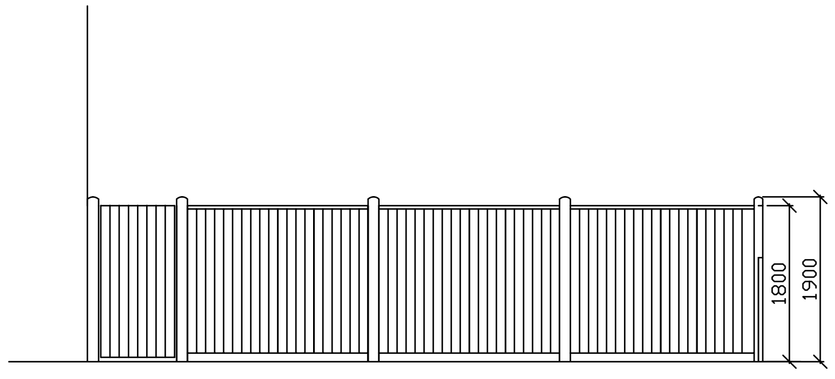

Proposed South Elevation

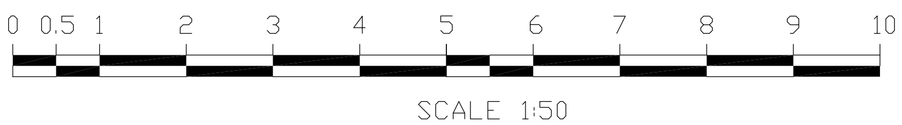

SCALE 1:50

Tony Rogers
Building Consultants
Address: 40 Dawn Crescent, Upper Beeding
West Sussex, BN44 3WH
Telephone: 01903 815225 Fax: 01903 815225

Rev.	Date:	Revision Description:
A	July 2020	Fence line altered

Client: Ms F Goble

Address: 79 Middle Road
Shoreham
West Sussex
BN43 6LL

Project: Proposed replacement and new fencing with gate

Scale: 1:50
Paper Size A1

Date: March 2020

Drawing No: 29/1403/02

Drawn By: AWR

Revision: A