


2 Bashfords Lane

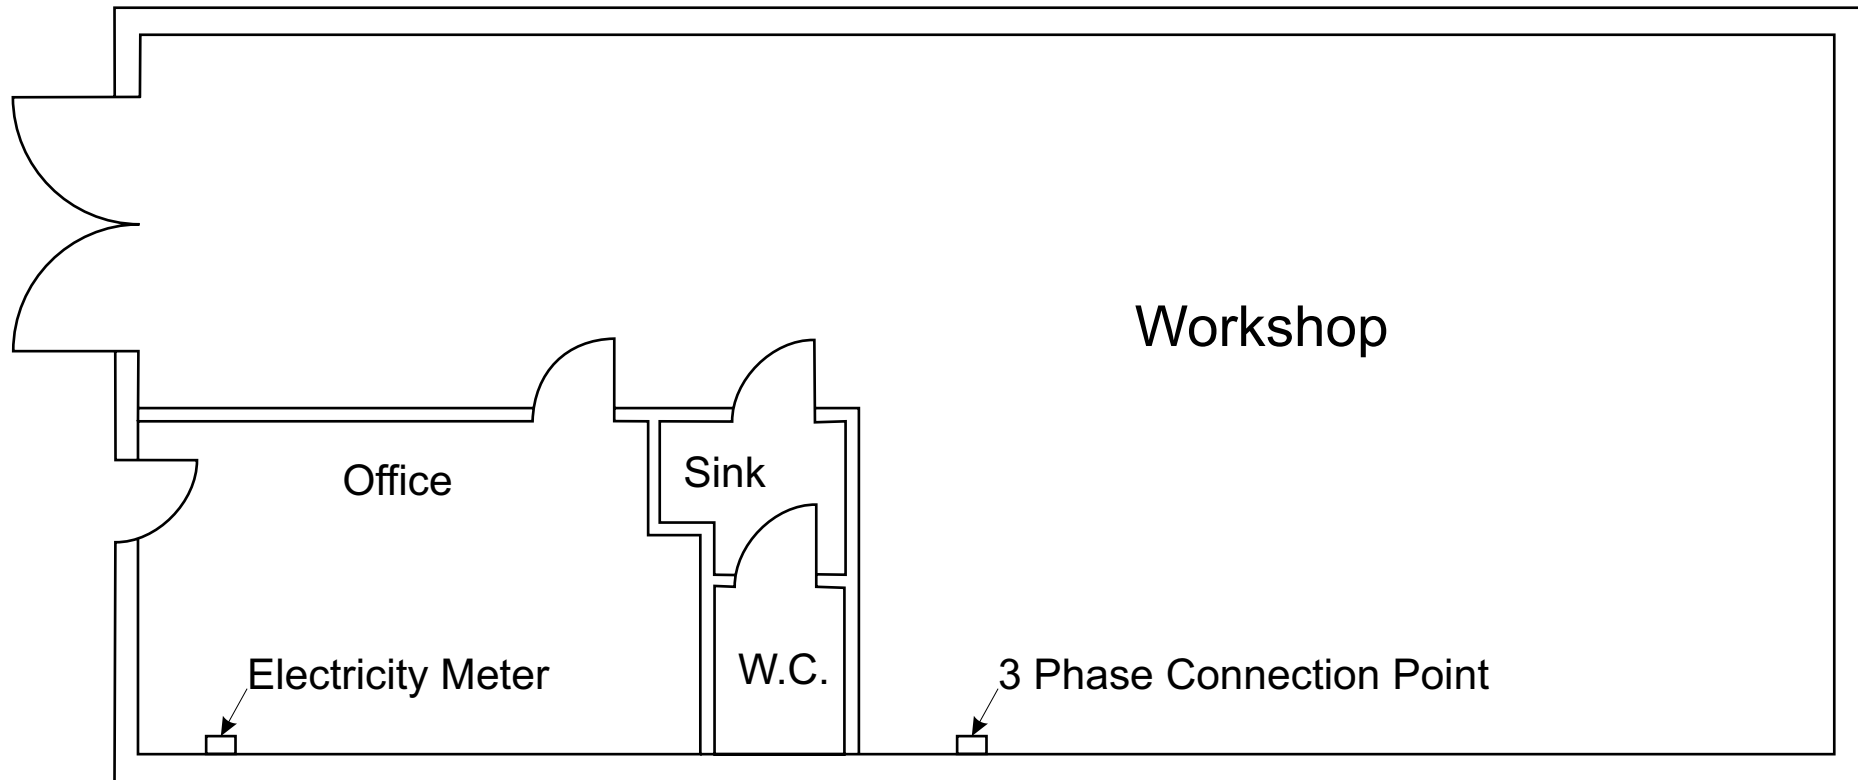

Scale 1:50

