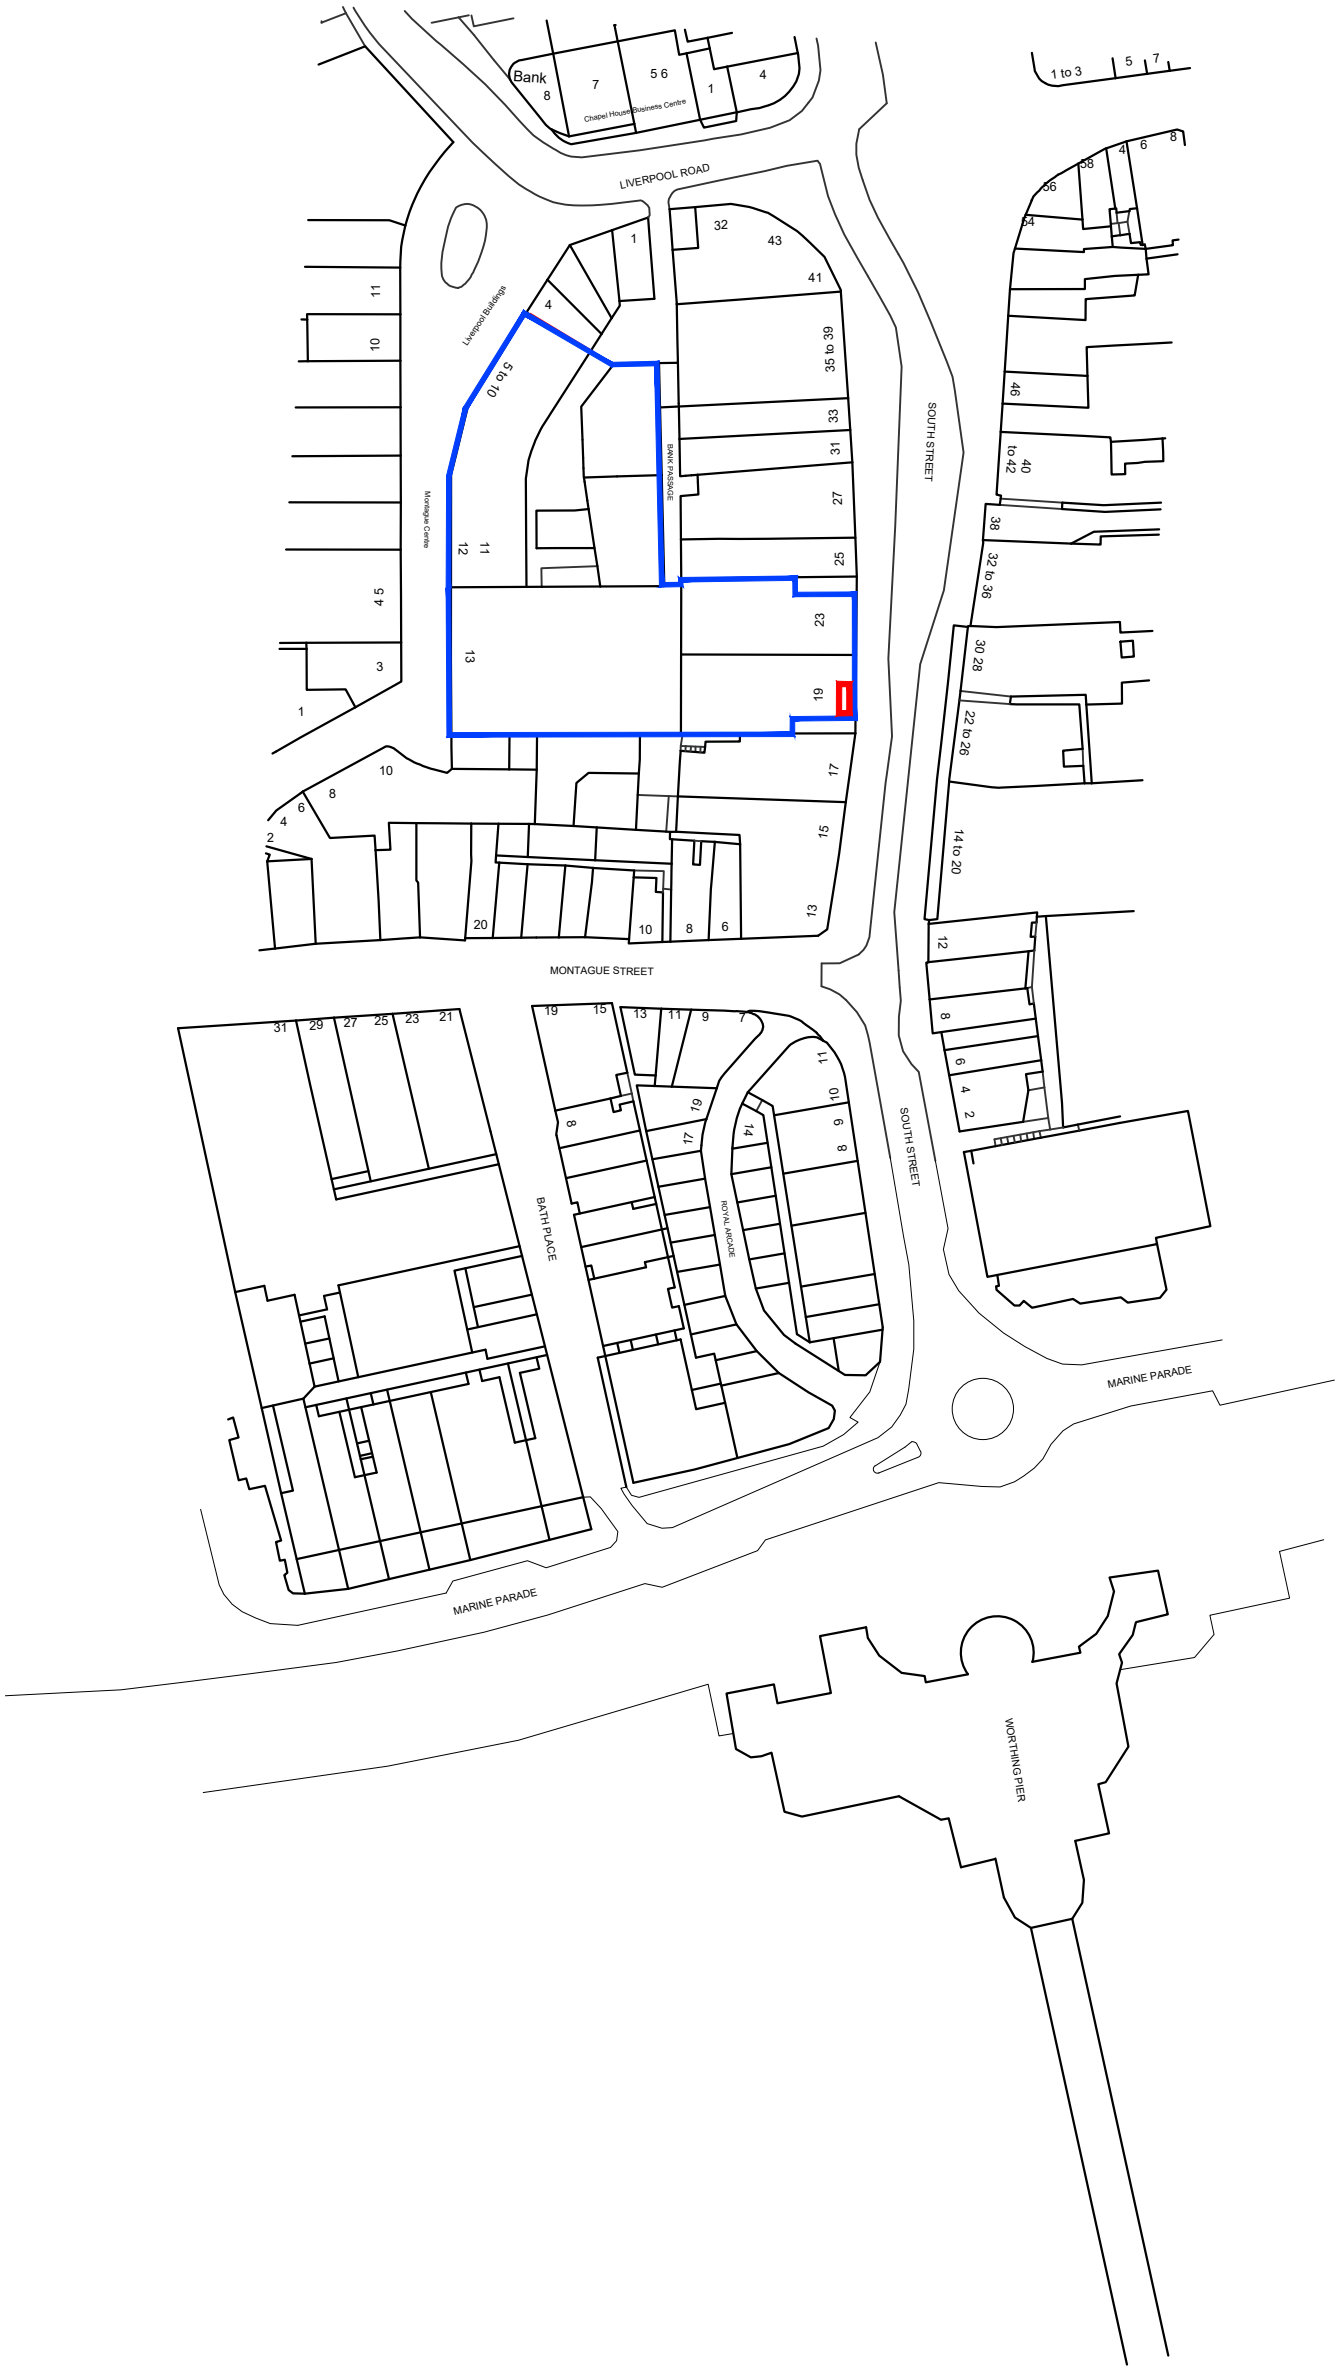

A3

0 5 20 50m

N

	Rev	Date	Amendment	Date	Project	Job Ref.	Job no.
	A	21.08.2026	Issued for Planning Application	August 2026	19-21 South Street Worthing	WOR	287
© 3W Architecture Limited. All rights reserved.	B	24.09.2026	Issued for Planning Application	Scale @ A3 1:1250 Checked	Title Site Location Plan		
3W Architecture Limited registered in England.				Status Planning Application	Drwg. no. 287(05) 001		Rev. B
Company no. 3132871 Registered Office The Pines Boars Head East Sussex				Architect			

3W Thames Wharf Studios Rainville Road London W6 9HA tel. 020 7835 5552 fax. 020 7835 5525 email. mail@3W.org