9 Dorchester Gardens - Block Plan

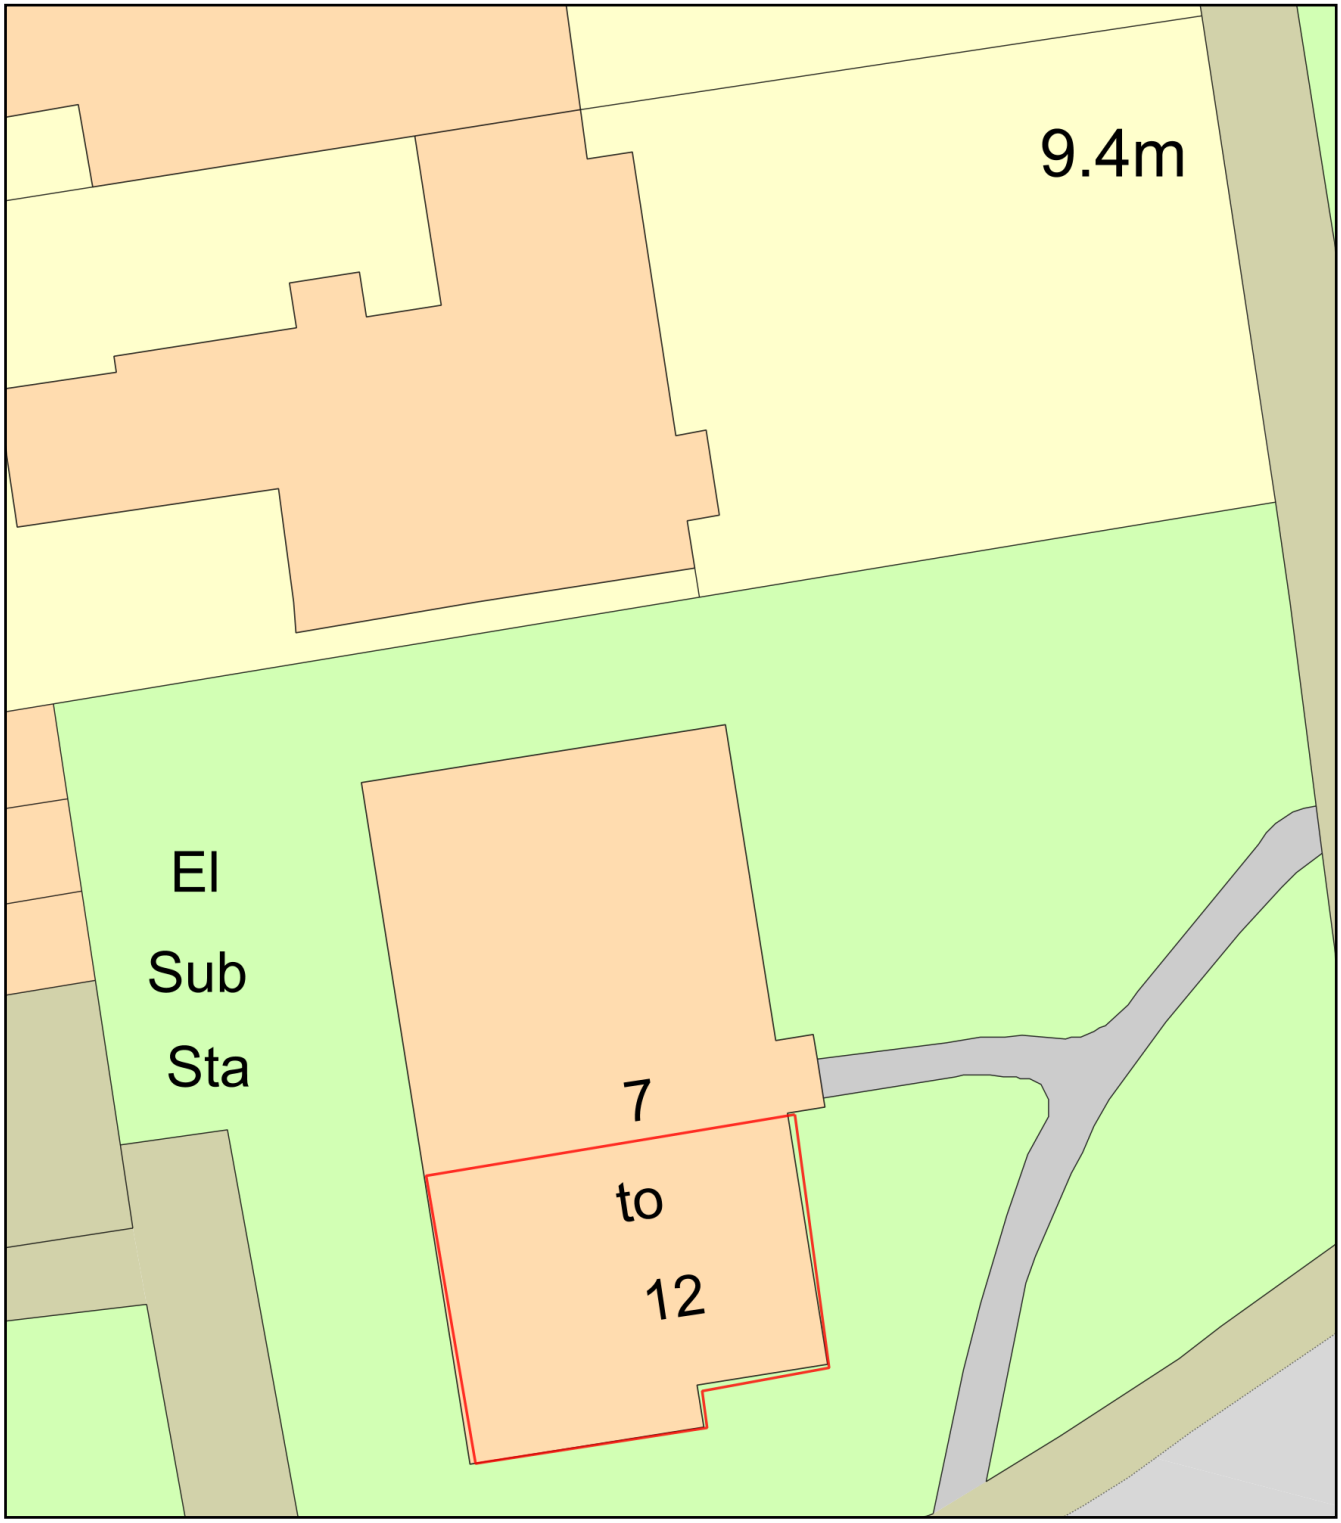

0 10
Metres

N

ReQuestaPlan

Plan Produced for: Duncan Mills

Date Produced: 18 Apr 2023

Plan Reference Number: TQRQM23108193801166

Scale: 1:200 @ A4

© Crown copyright and database rights 2023 OS 100042766