9 Dorchester Gardens - Location Plan

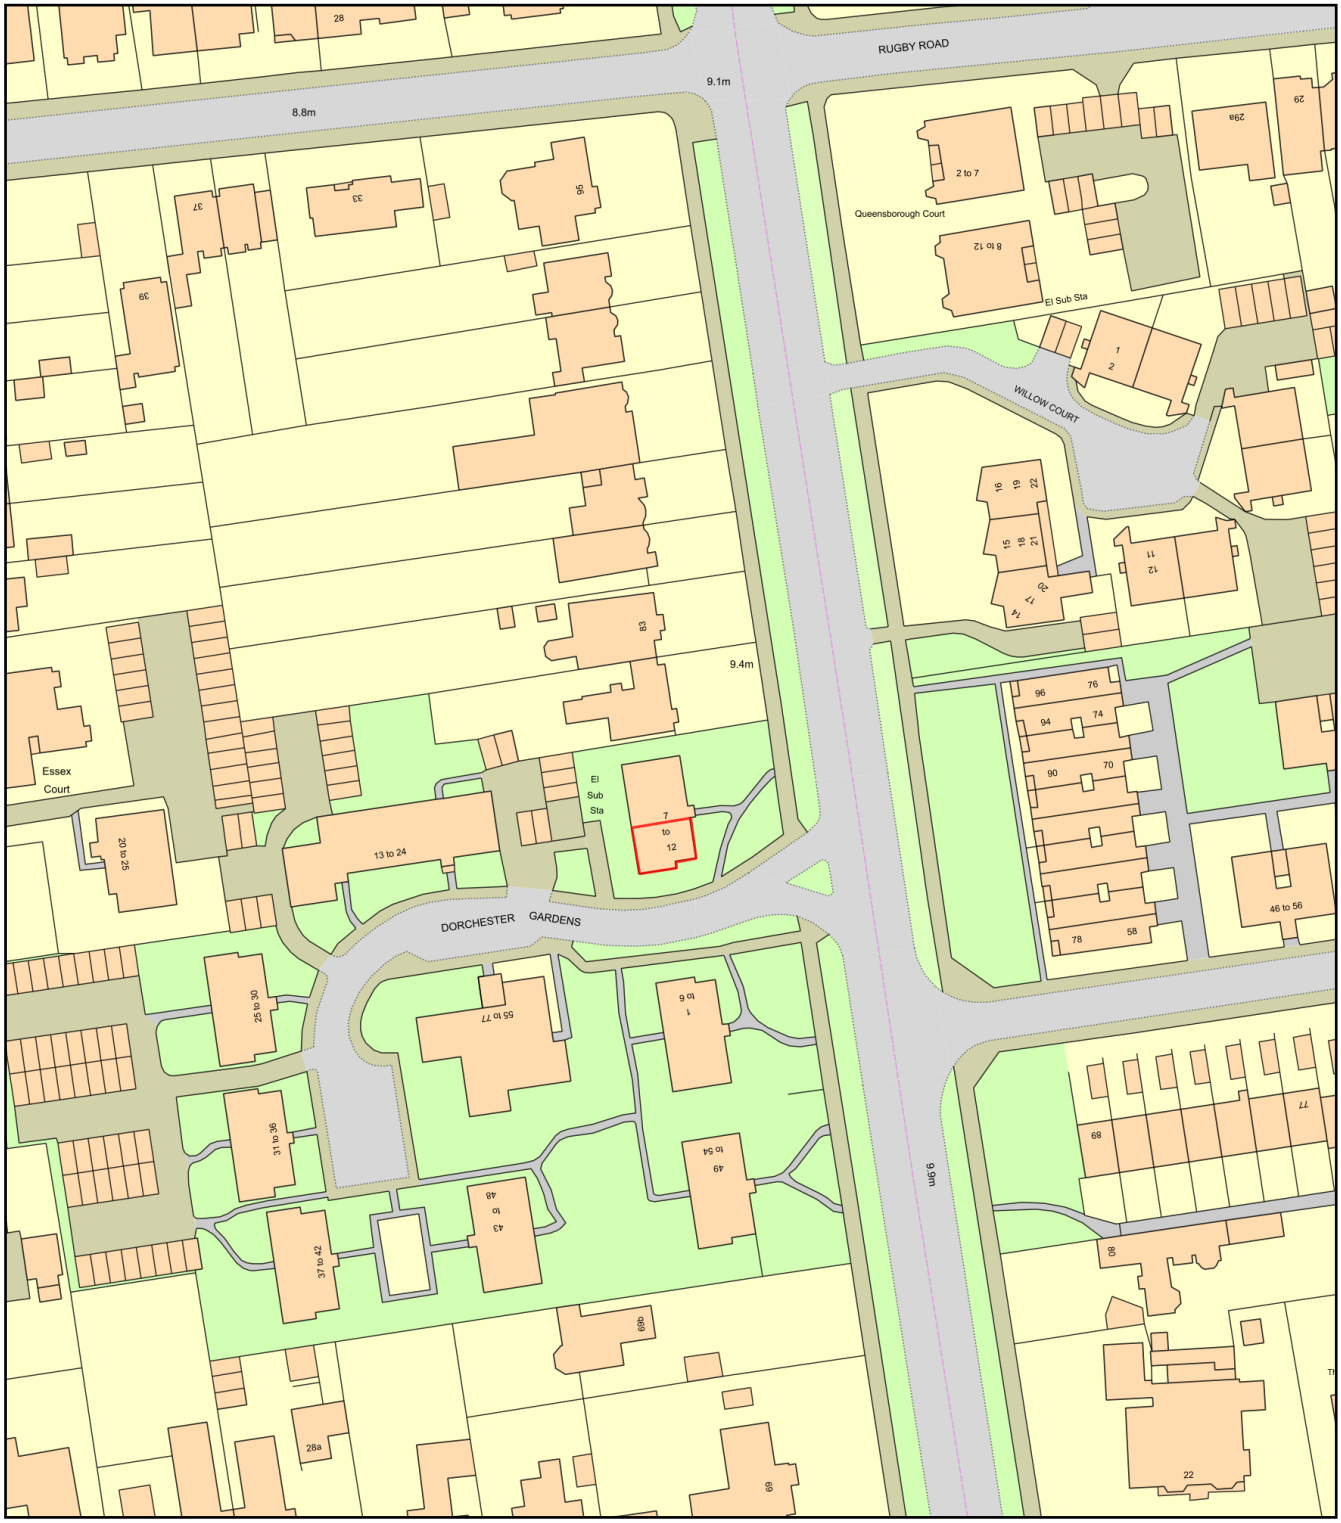

0 50
Metres

N

ReQuestaPlan

Plan Produced for: Duncan Mills

Date Produced: 18 Apr 2023

Plan Reference Number: TQRQM23108194104210

Scale: 1:1250 @ A4

© Crown copyright and database rights 2023 OS 100042766