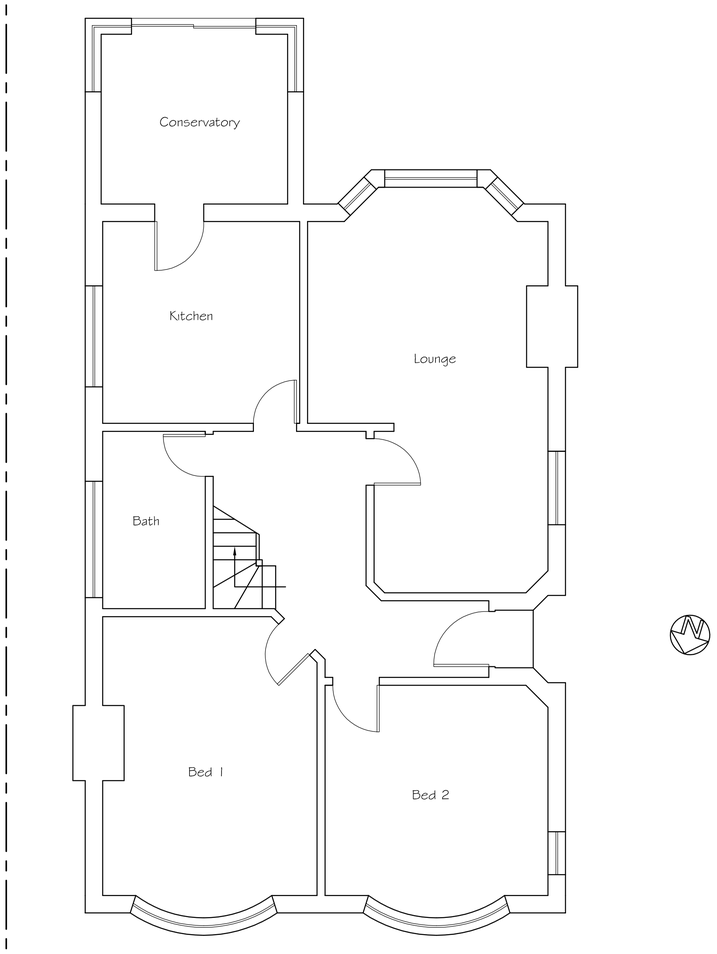

Existing Ground Floor Plan

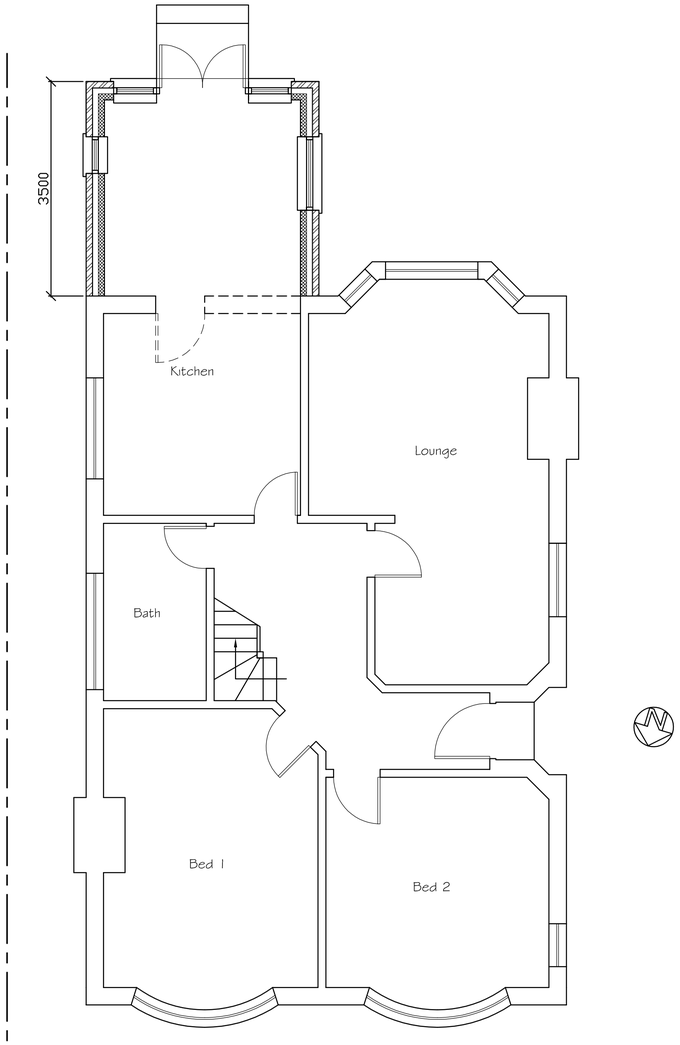

Proposed Ground Floor Plan



SCALE 1:50

Tony Rogers
Building Consultants
Address: 40 Dawn Crescent, Upper Beeding
West Sussex, BN44 3WH
Telephone: 01903 815225 Fax: 01903 815225

Rev.	Date:	Revision Description:

Client: Mr & Mrs R Pettitt

Address: 6 Ashfold Avenue
Worthing
West Sussex
BN14 0AP

Project: Proposed single storey rear extension

Scale: 1:50
Paper Size A1

Date: April 2023

Drawing No: 23/1541/01

Drawn By: AWR

Revision: