

T.P. OFFICE COPY

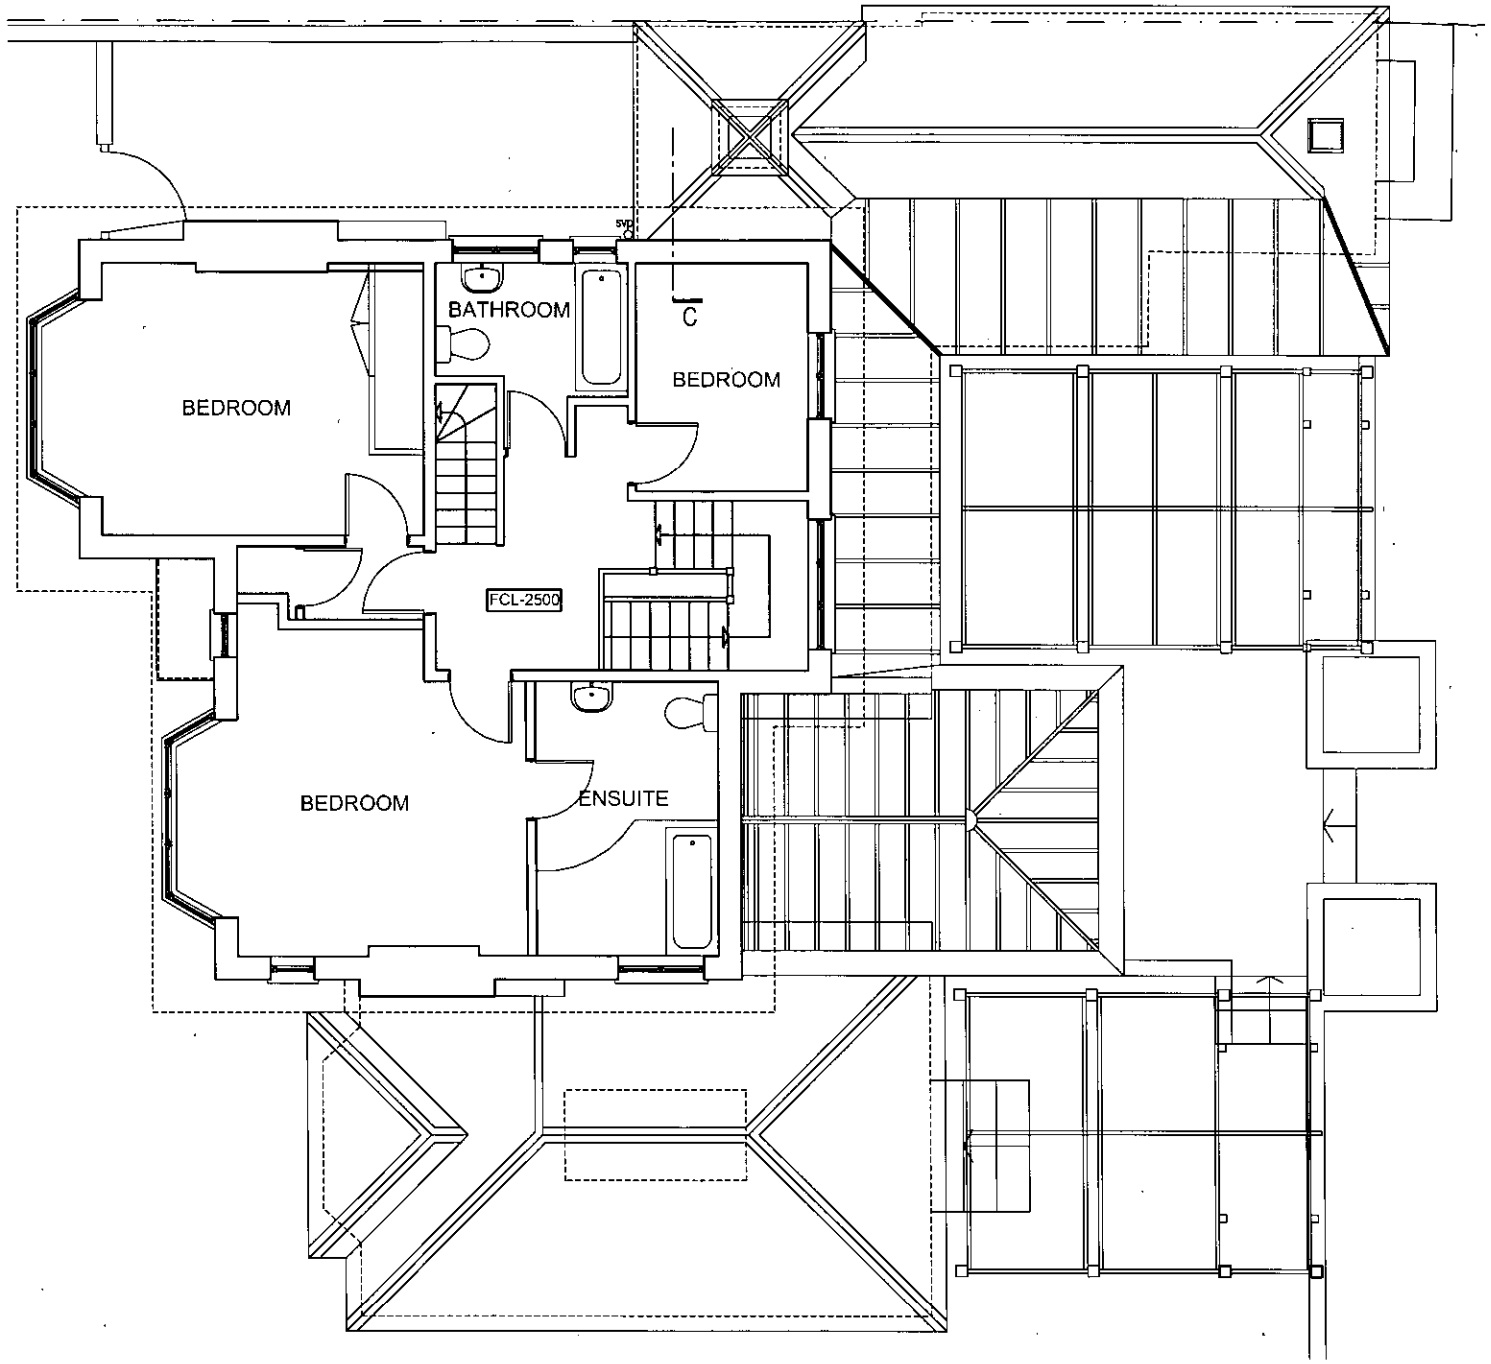

FIRST FLOOR PLAN

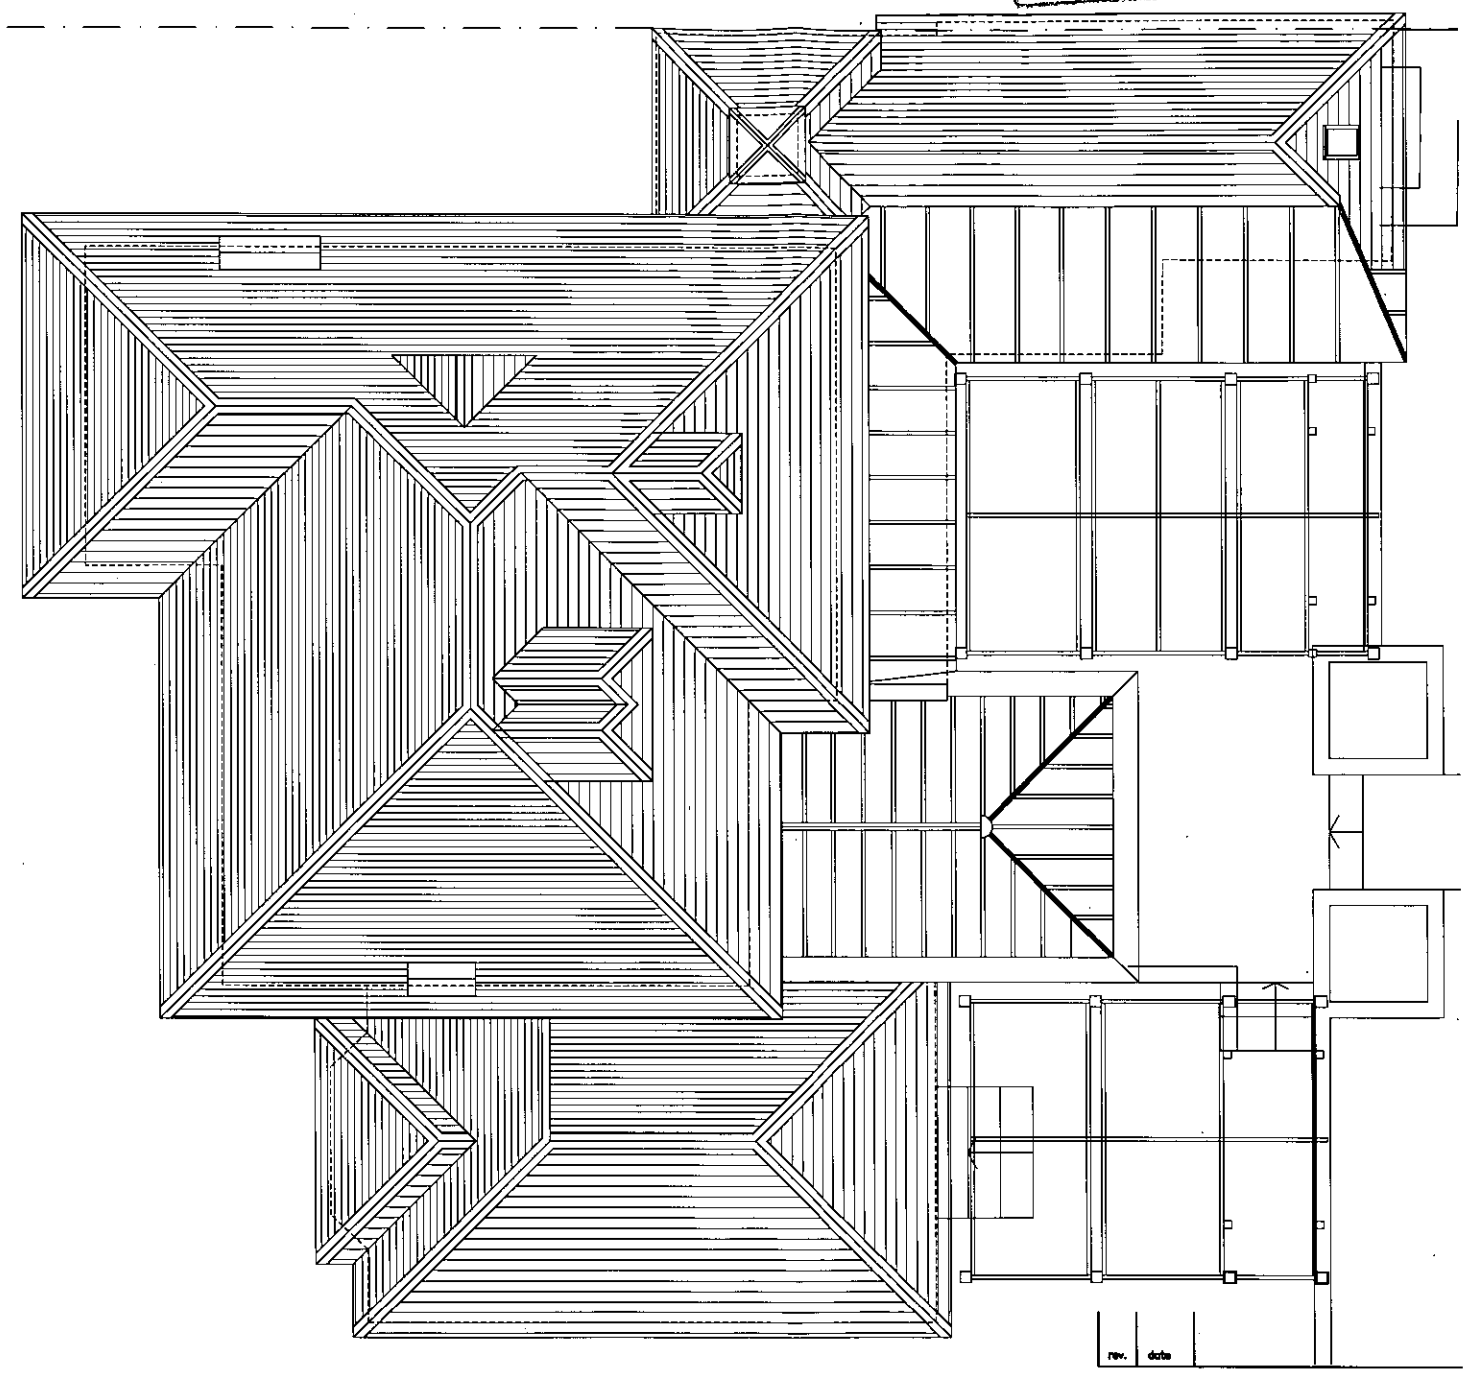

ROOF FLOOR PLAN

10 metres @ 1:100 on A3

1 metre @ 1:100 on A3

BOROUGH OF WORTHING
DEPOSITED 30/3/11
TP REF. No.
WB/ 11 /0256/FUL

rev.	date

These drawings should be approved by Local Authority Building Control or other appropriate checking Authority prior to commencement of the work.

No dimensions to be scaled from this drawing.
All dimensions to be checked on site.
This drawing is copyright.

client
Andy & Claire Kerr

project
12 First Avenue
Charmandean, Worthing

drawing
Existing Plans

scale 1:100@A3 date 11.11.10

drawn CH

9 Kenton Road
Hove, East Sussex
BN3 4PG
tel: 01273 298217
fax: 01273 298217
e-mail: info@clairehaigharchitects.co.uk

Claire Haigh
Associates Ltd

CH 398 /003 rev.