BLOCK PLAN 1:500

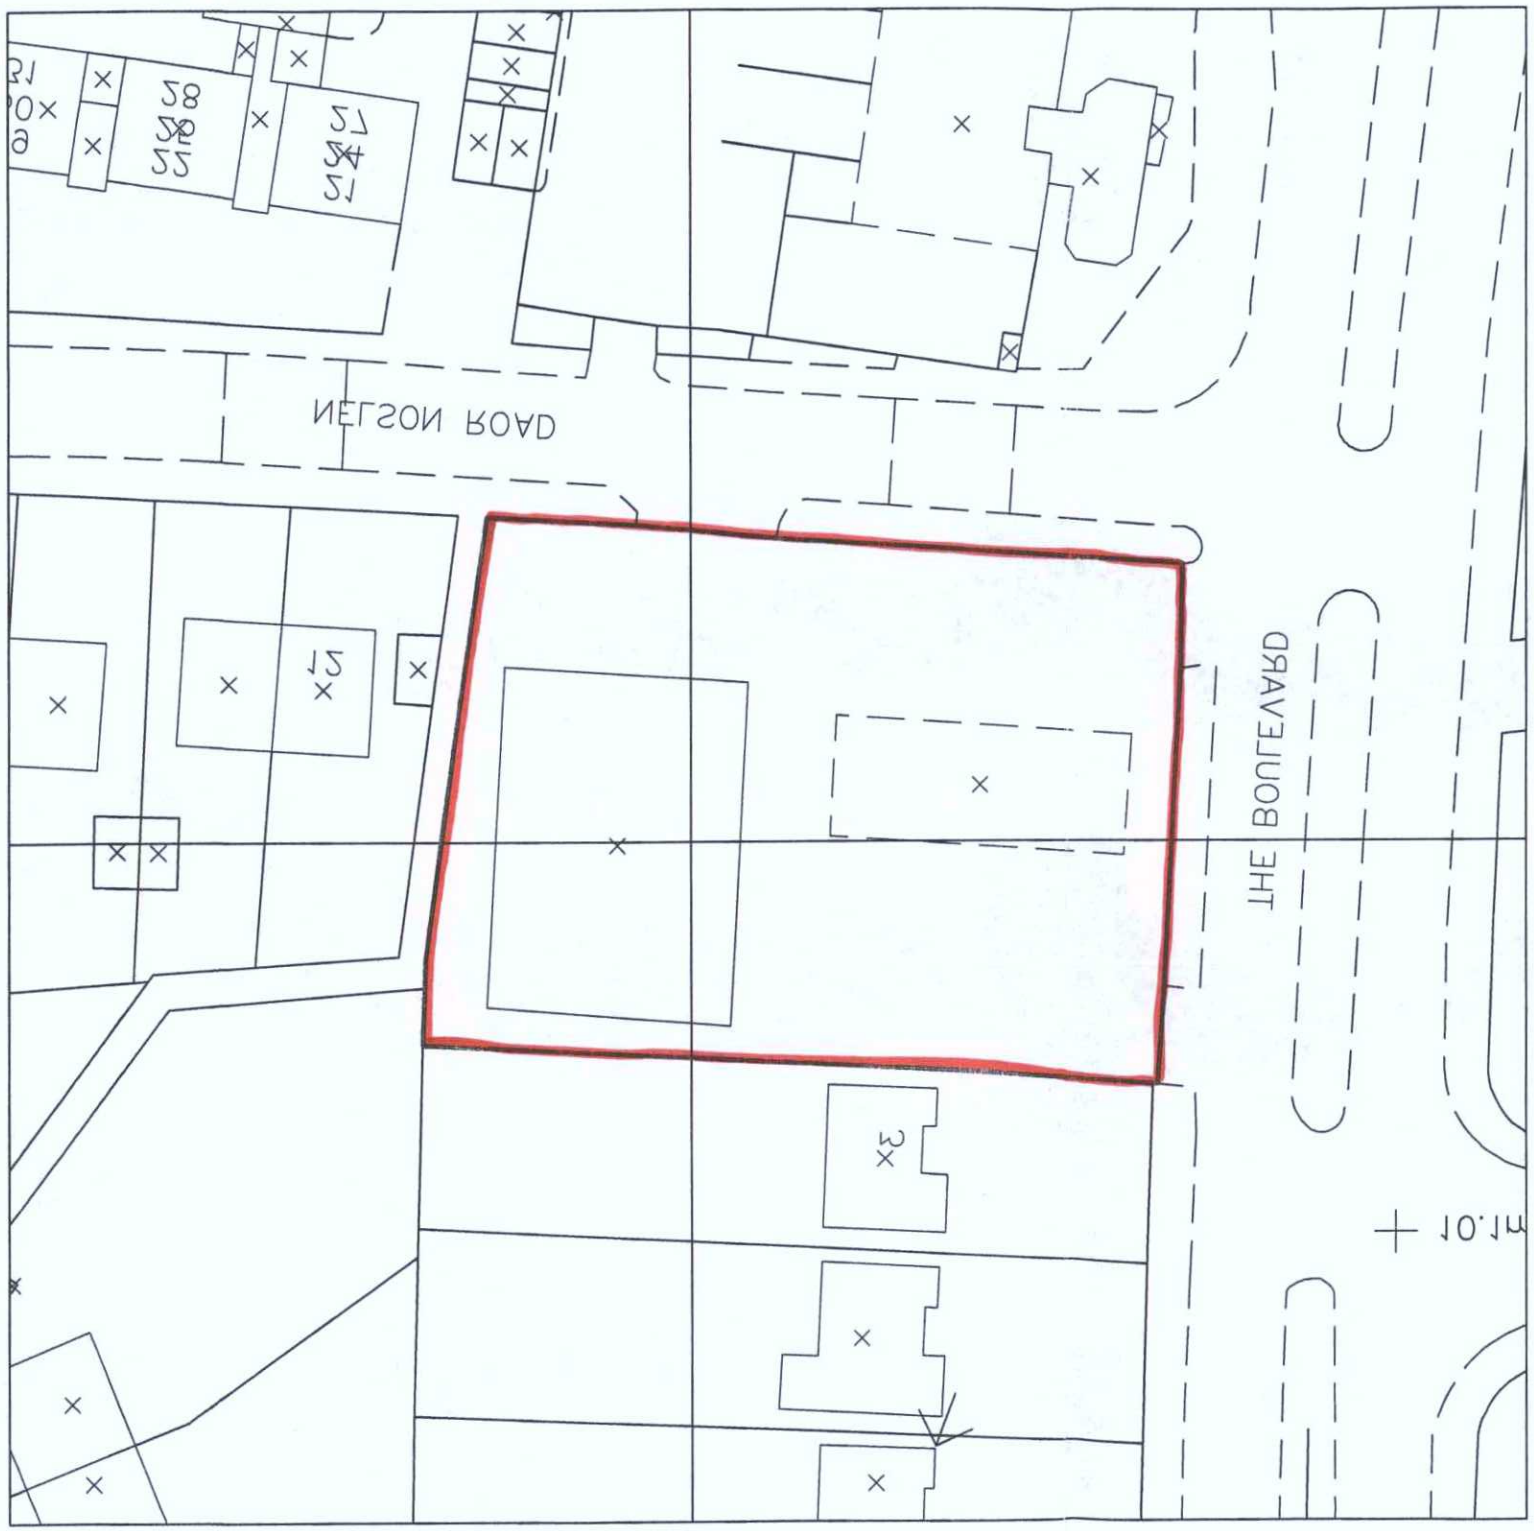

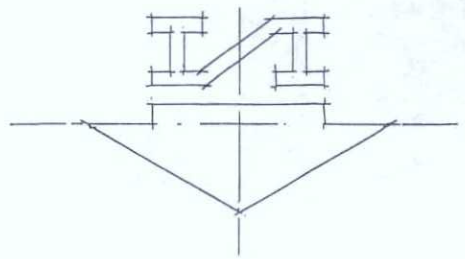

LOCATION PLAN 1:1250

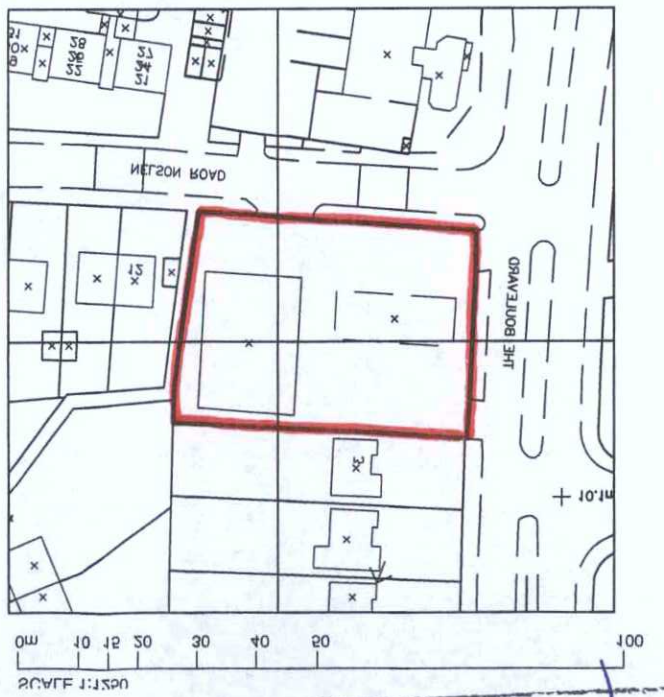

© THE CONTENTS OF THIS DRAWING REMAIN THE SOLE PROPERTY OF WELLSFIELD ASSOCIATES AND MUST NOT BE COPIED OR REPRODUCED WITHOUT PRIOR PERMISSION.
FULL SURVEY NOT CARRIED OUT, DRAWING PRODUCED USING INFORMATION SUPPLIED BY THE CLIENT

Wellsfield Associates
80 High Street,
Hadleigh,
Essex,
SS7 2PB
Tel: 01702 551125
Fax: 01702 558530
mail@wellsfieldassociates.co.uk

project
PETROL DURRINGTON
THE BOULEVARD
NELSON ROAD
DURRINGTON
WORTHING BN13 1LY

O S EXTRACTS

date MAR 11 drawn CLL

scale 1:1250, 1:500 drg no. 1806.02

BOROUGH OF WORTHING
DEPOSITED 30/4/11
TP REF. NO. VOA/HOV
MR 11 1 2011
T.P. OFFICE COPY

REVISION