xx DO NOT SCALE FROM THIS DRAWING xx

1m 2m 3m 4m 5m 6m 7m 8m 9m 10m
1:50 Scale Bar

1m 2m 3m 4m 5m 6m 7m 8m 9m 10m
1:100 Scale Bar



South East Elevation 1:100



North East Elevation 1:100



North West Elevation 1:100

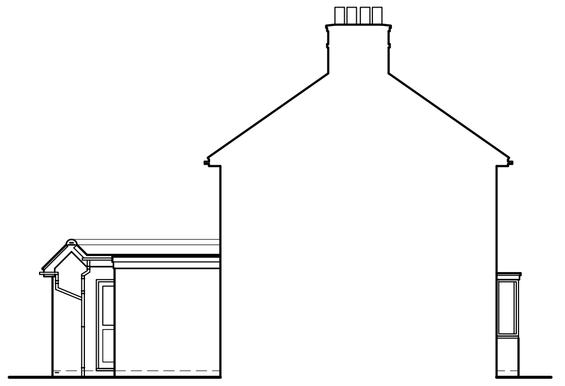

South West Elevation 1:100

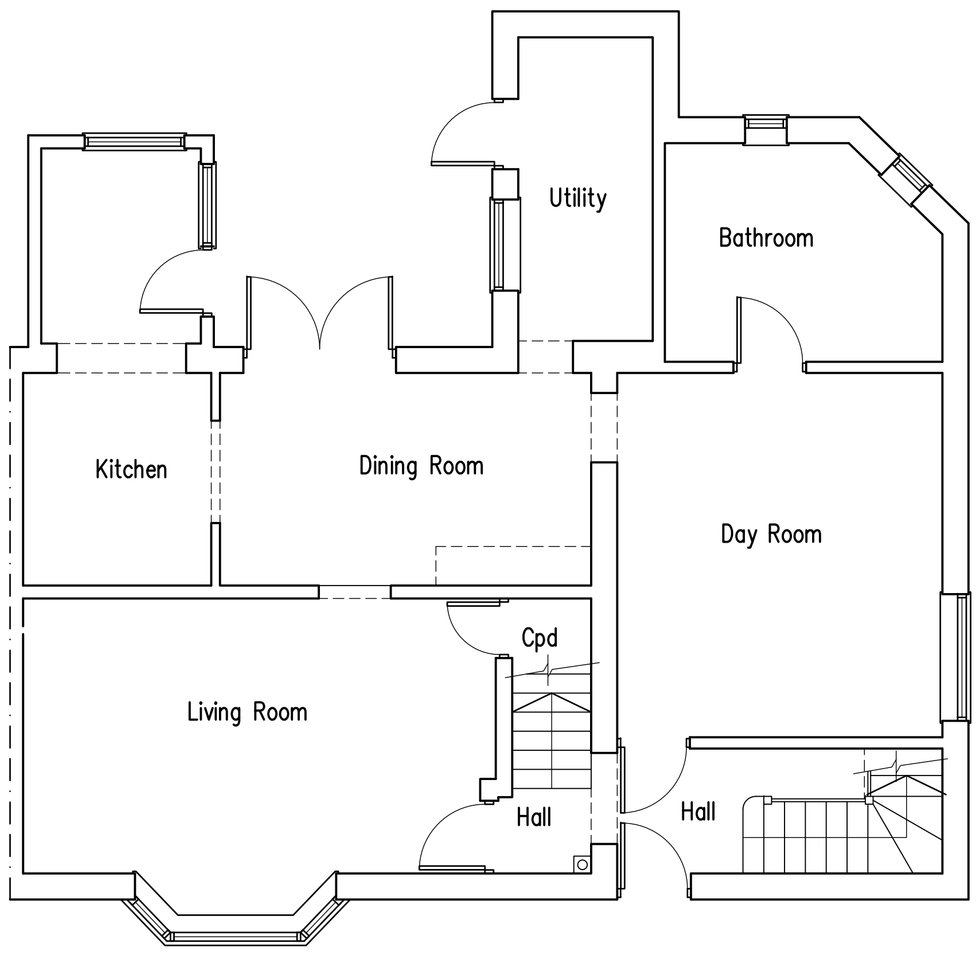

Existing Ground Floor Plan 1:50

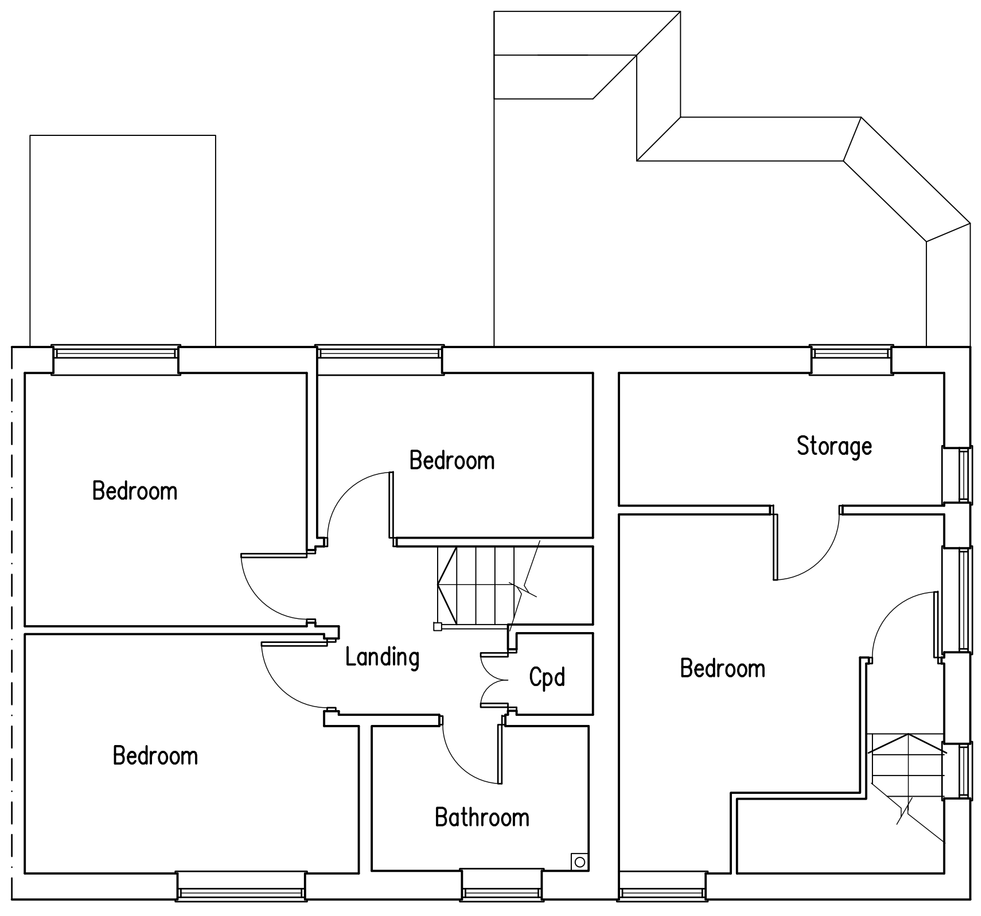

Existing First Floor Plan 1:50

Proposed Ground & First Floor Extensions at: 53 Busticle Lane, Lancing, West Sussex BN43 0DL

rja Planning & Building Consultants Ltd.
1st Floor
10 High Street
Shoreham-By-Sea
West Sussex BN43 5DA
t: 01273 467297 mob: 07971 375739
e: rex@rjapbc.co.uk web: www.rjapbc.co.uk

Chartered Institute of Architectural Technologists

PROJECT: 53 Busticle Lane, Lancing BN15 0DL		
DRAWING TITLE: Existing Floor Plans & Elevations		
CLIENT: Mr and Mrs S. Thompson	DWG NO: 22889-02	REVISION:
SCALE: 1:50, 1:100 @ A1	DATE: 13.04.22	DRAWN: rex