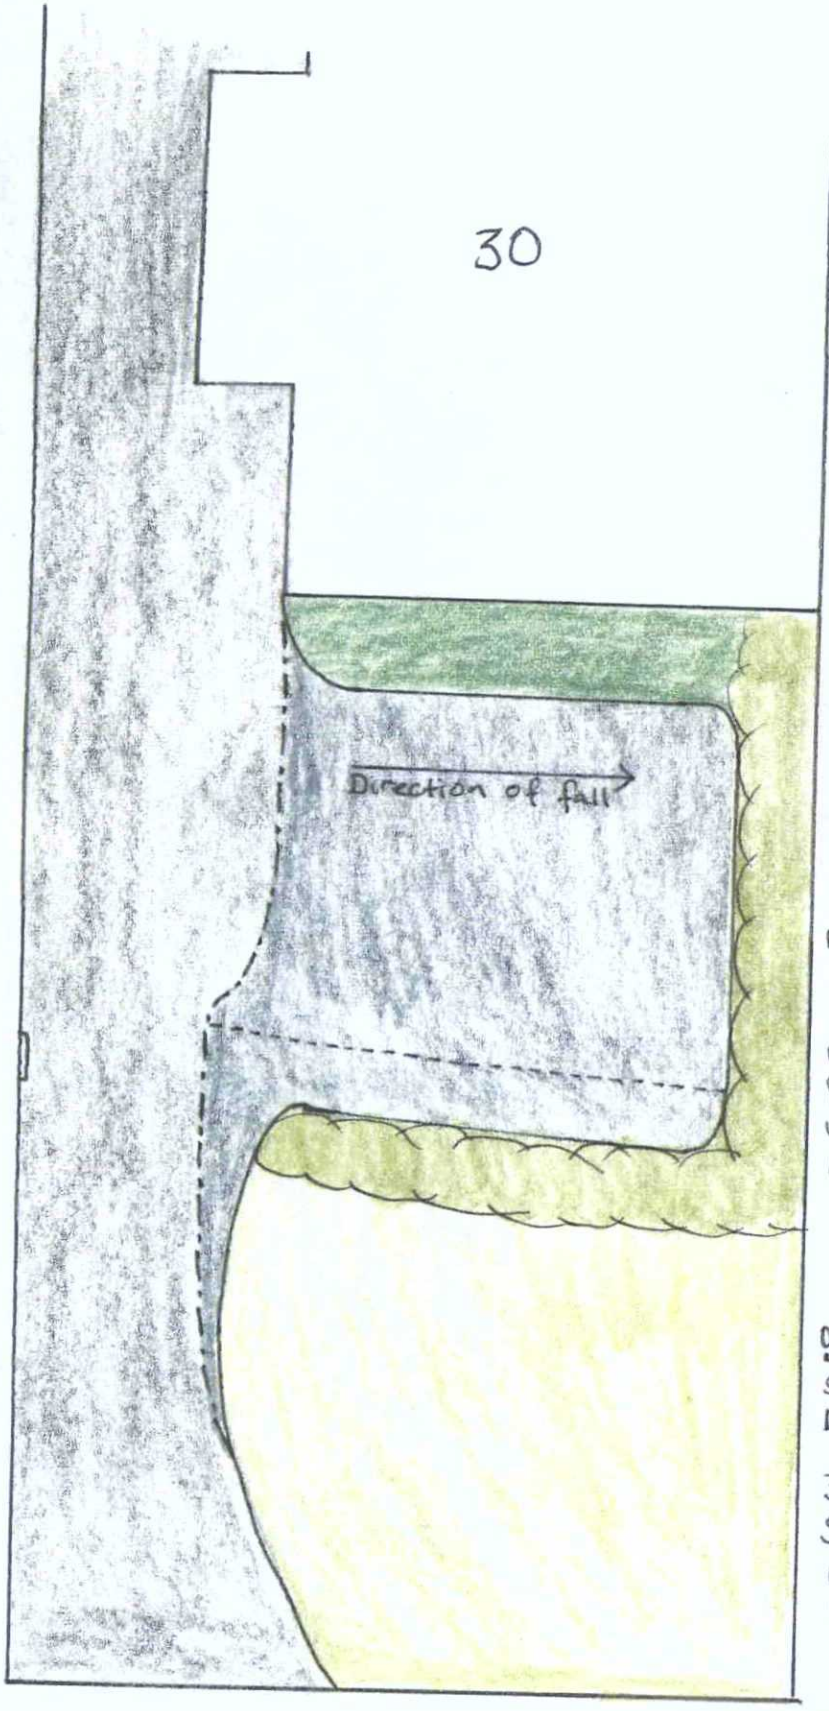

Key

line of exg driveway

line of exg border

exg driveway

proposed area of hardsurfacing

verge

retained hedge

retained border

Note: area of hardsurfacing to be laid to fall to direct water south to Permeable surface within the curtilage (area of retained hedge).

0 1 2 3 4 5

Scale = 1:100

Drawing F2 : Site Plan

Rev: ~~A~~

30 Mill Hill
Shoreham-by-Sea
West Sussex
BN43 5TH

ADUR & WORTHING PLANNING SERVICES	
PLAN	AWDM/0983/16
DATE VALID	- 1 JUL 2016