EXISTING ELEVATIONS;

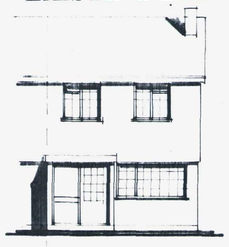

SOUTH.

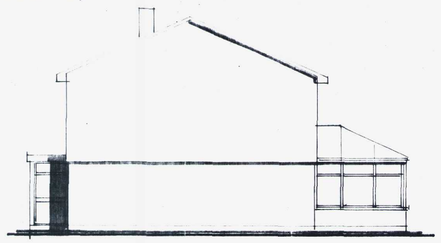

EAST.

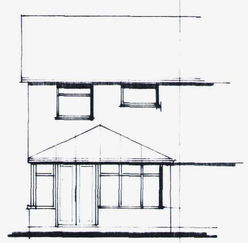

NORTH.

0 1 2 3 4 5m.

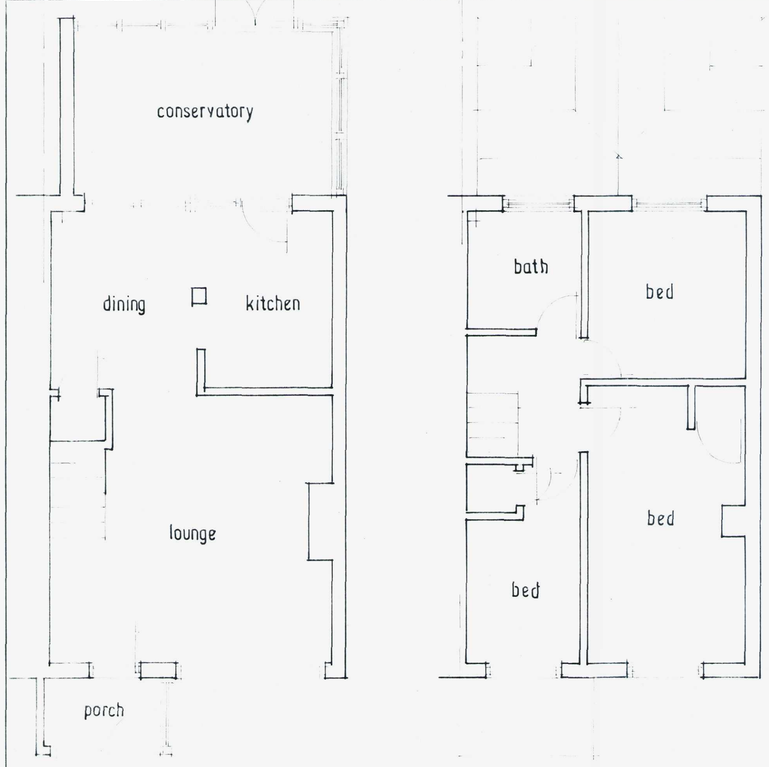

EXISTING GROUND FLOOR PLAN.

EXISTING FIRST FLOOR PLAN.

0 1 2 3 4 5m.

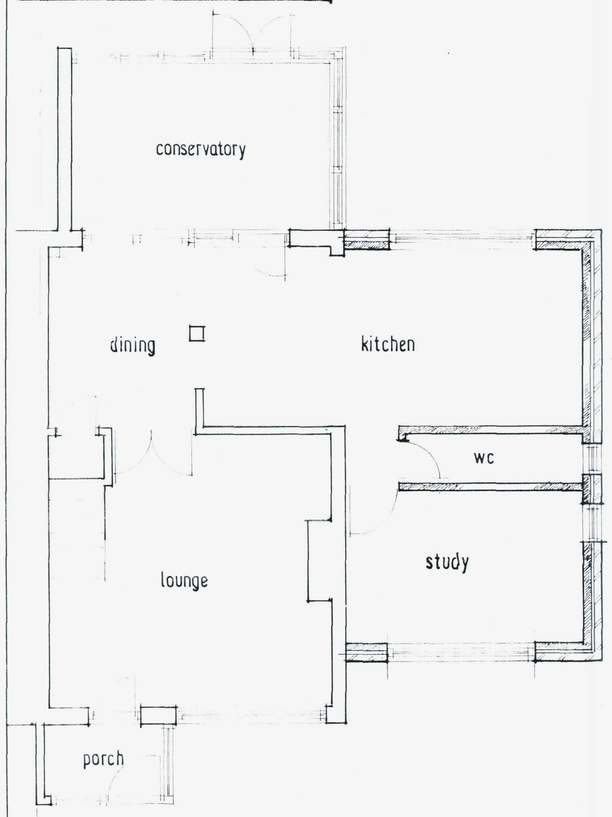

PROPOSED GROUND FLOOR PLAN.

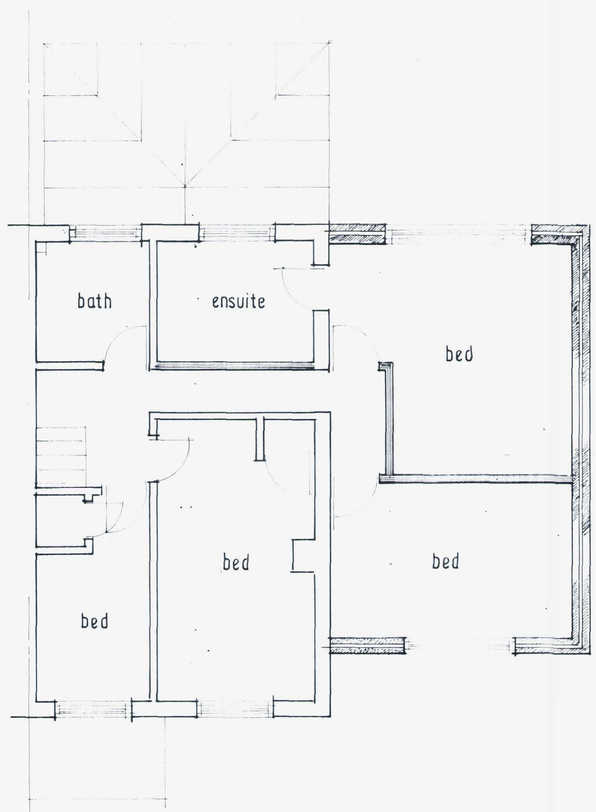

PROPOSED FIRST FLOOR PLAN.

PROPOSED ELEVATIONS:



SOUTH.

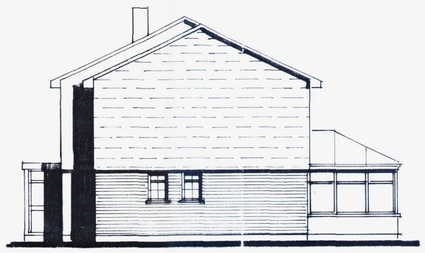

EAST.

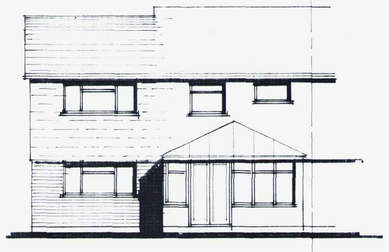

NORTH.

AMENDMENT

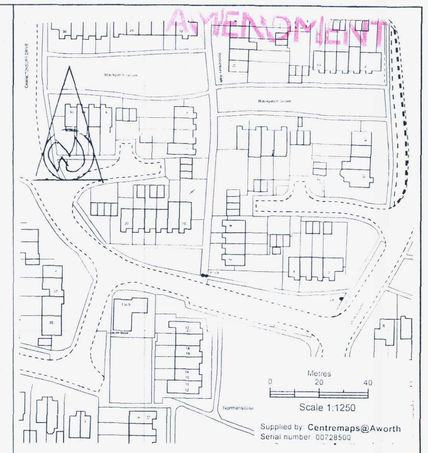

LOCATION PLAN 1:1250.

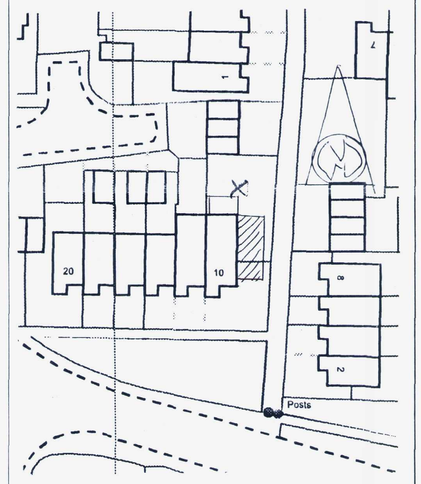

BLOCK PLAN 1:500.

ADUR & WORTHING PLANNING SERVICES
PLAN AWDM/1153/15
DATE VAL Rec'd 13/9/15

rev'n	date	details	by	chkd

ALAN RYRIE.

Telephone; 01293 564121.

contract

MR. & MRS. D. KENTELL,
10, CHANCTONBURY DRIVE,
SHOREHAM-BY-SEA.

EXTENSION.

scale 1 : 50, 1:100 | date JULY 2015 | by | checked

job no. | drawing no. DK 01. | rev.