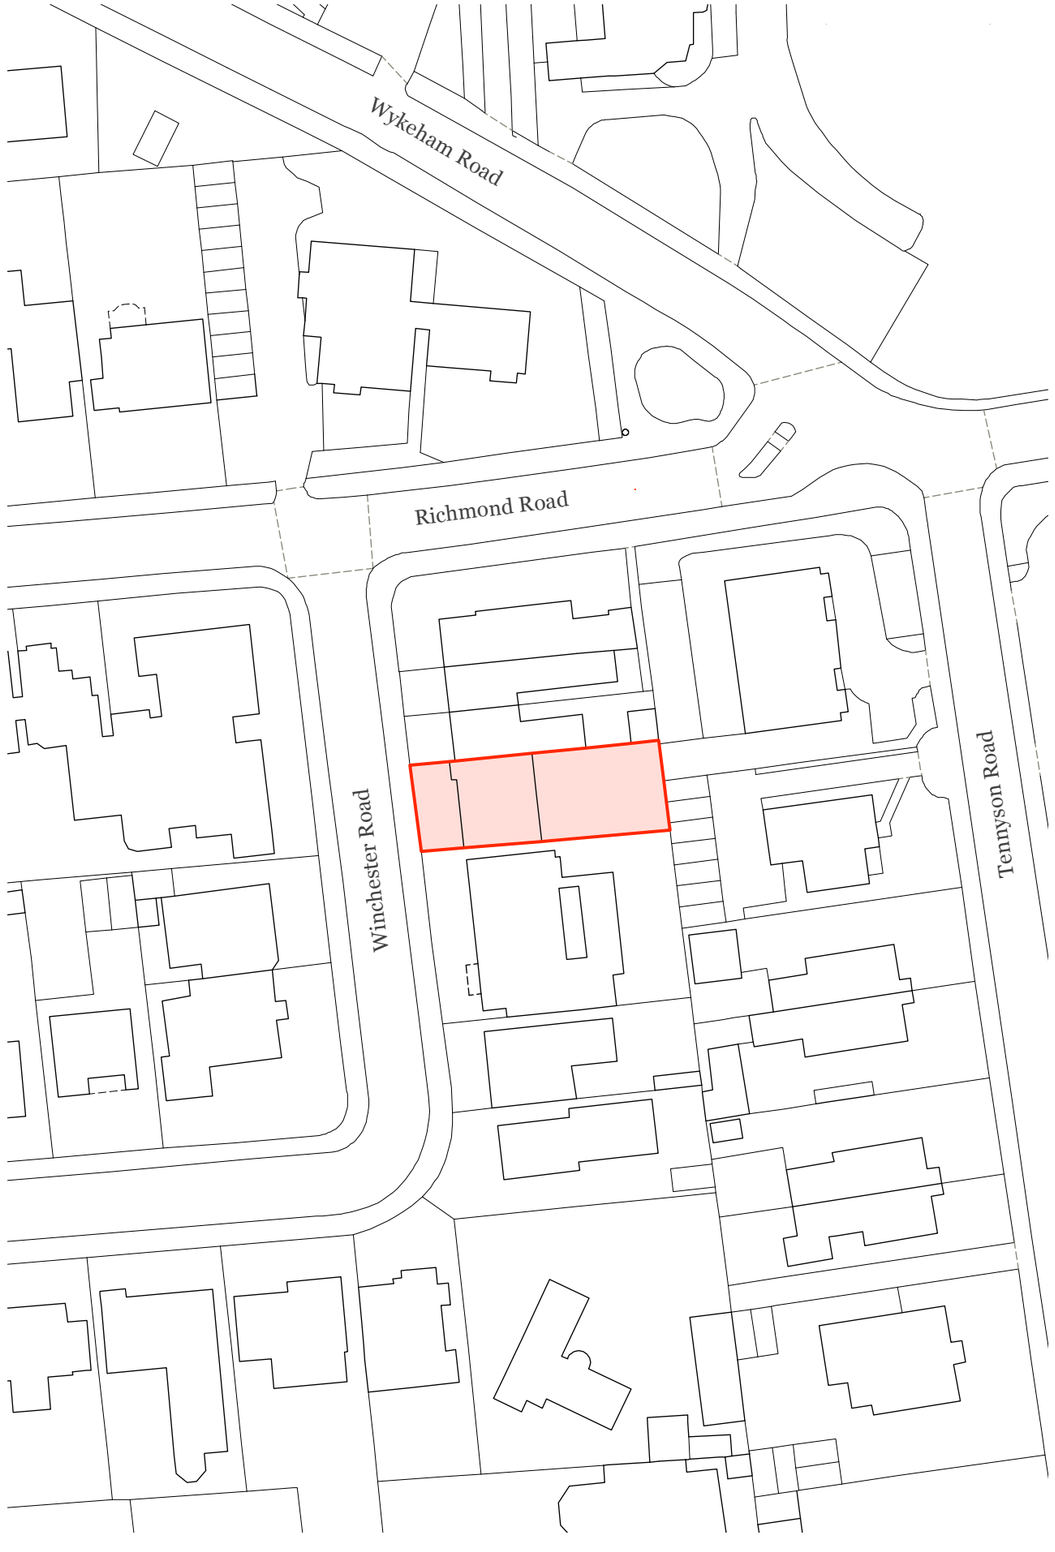


Site Location Plan

Drawing Scale	0	7.5	15	30	45	60	75 m	North
Paper Scale	0	1	2	4	6	8	10cm	

key.

rev. date. notes.

project. 012 - 7 Winchester Road

title. Site Location Plan

scale. 1/750@A3 date. 28.05.2024

phase. PLANNING drawn by. NH

drawing no. 012_100 rev. _

Nic Howett Architect

Tel +44 (0)7977 566 092
165 Camberwell Road
London
SE5 0HB
www.nichowett.co.uk

This drawing is the property of nic howett architect.
Copyright and intellectual property of all information shown is reserved by him. The drawing is issued on the condition that it is not copied either wholly, or in part, without written consent from nic howett architect. Drawings not to be scaled. Contractor to work to figurative dimensions only. All dimensions to be checked on site before commencment of work or shop drawings. This drawing is to be read in conjunction with the specification and structural engineers information when issued. Any descrepencies noted are to be reported to the architect.