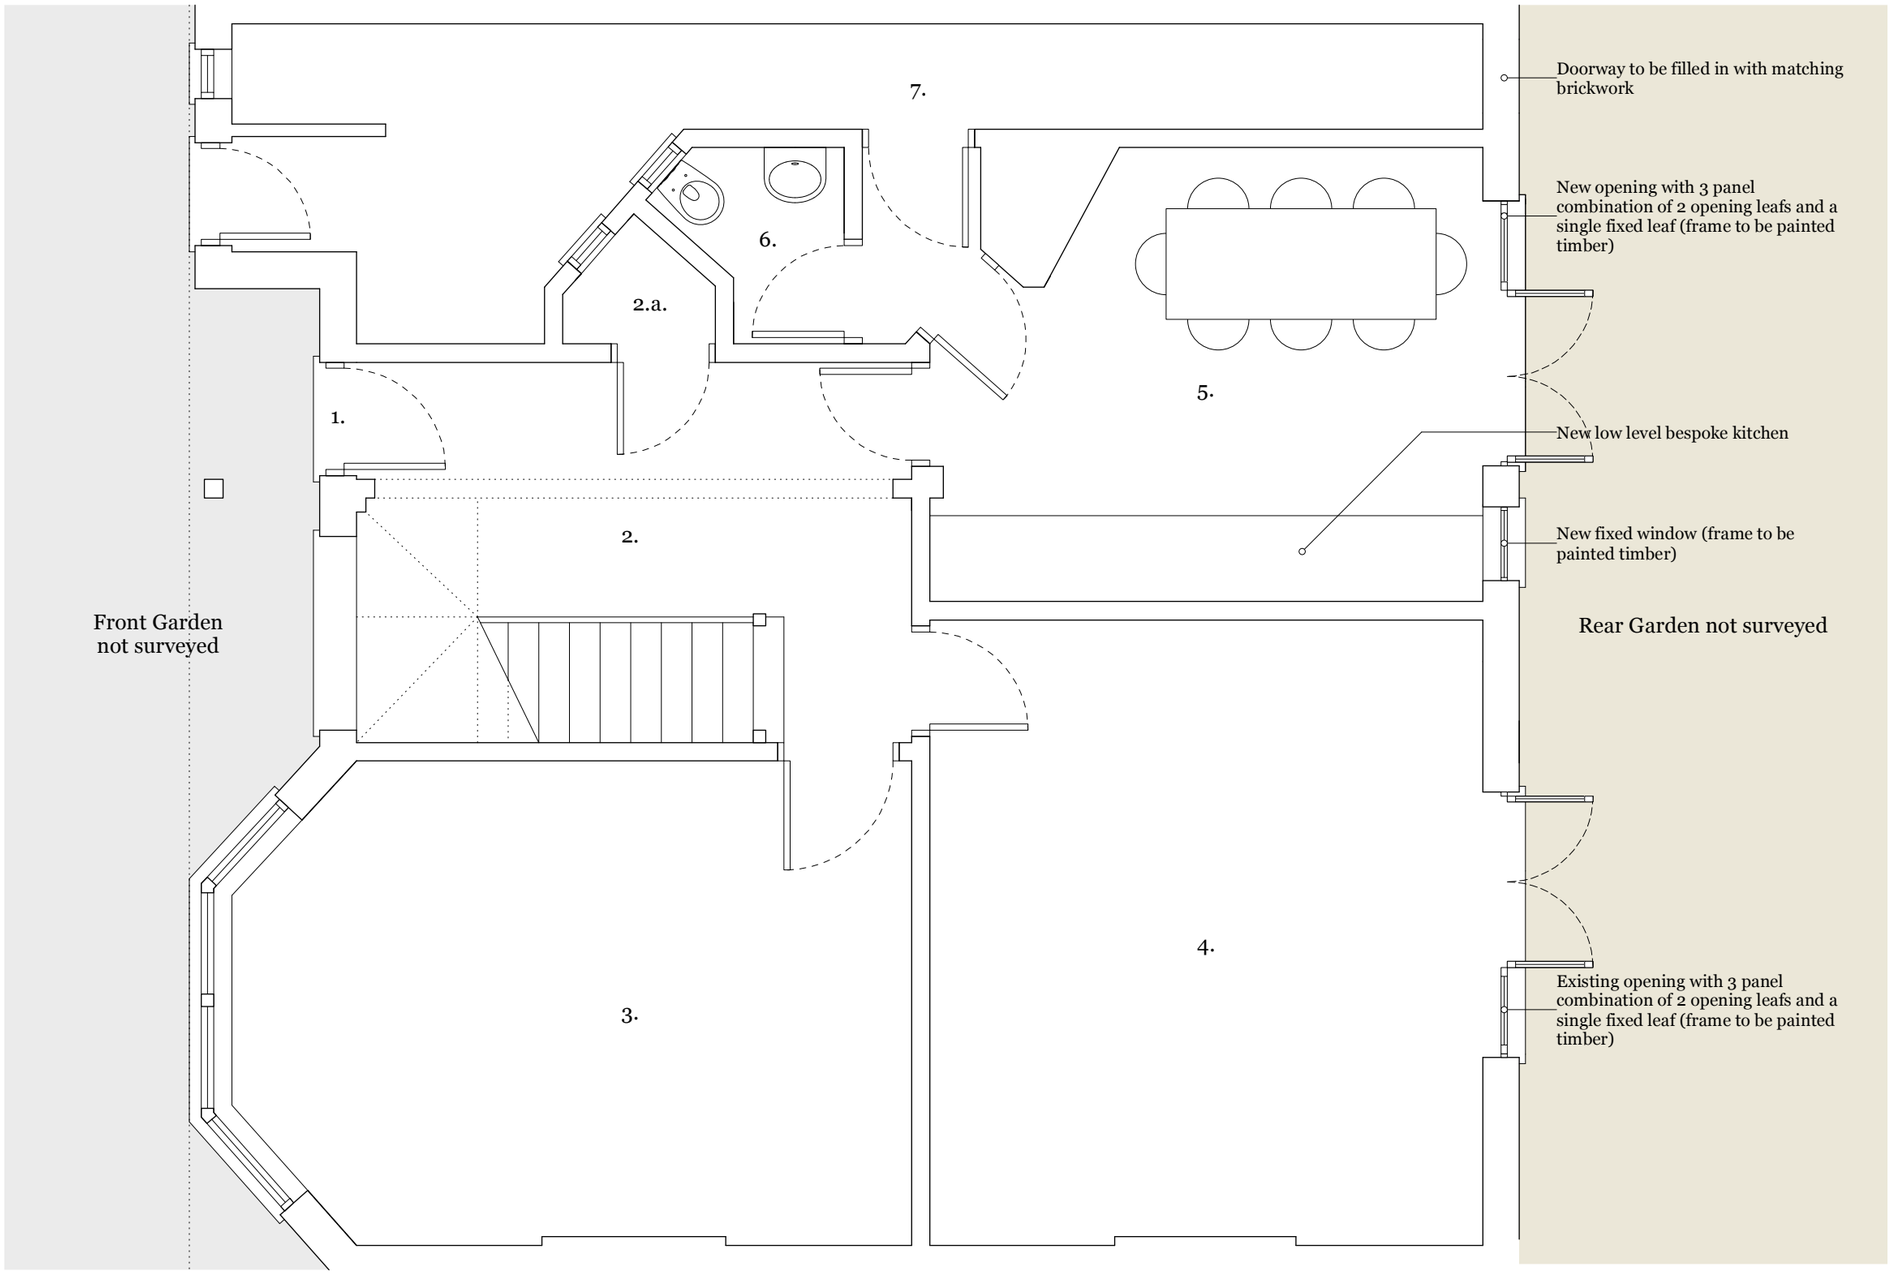


Proposed Ground Floor Plan

Key

1. Entrance
2. Hallway
2.a. Cupboard
3. Study
4. Living
5. Kitchen
6. WC
7. Storage

Drawing Scale 0 | 0.5 | 1 | 2 | 3 | 4 | 5m

Paper Scale 0 | 1 | 2 | 4 | 6 | 8 | 10cm

North

key.

rev.	date.	notes.
a.	28.05.2024	plan ammended to reflect client changes to doors

project. 012 - 7 Winchester Road

title. Proposed Ground Floor Plan

scale. 1/50@A3 date. 12.03.2021

phase. INFORMATION drawn by. NH

drawing no. 012_111 rev. a

Nic Howett Architect

Tel +44 (0)7977 566 092
165 Camberwell Road
London
SE5 0HB
www.nichowett.co.uk

This drawing is the property of nic howett architect.
Copyright and intellectual property of all information shown is reserved by him. The drawing is issued on the condition that it is not copied either wholly, or in part, without written consent from nic howett architect.
Drawings not to be scaled. Contractor to work to figurative dimensions only. All dimensions to be checked on site before commencment of work or shop drawings. This drawing is to be read in conjunction with the specification and structural engineers information when issued. Any descrepencies noted are to be reported to the architect.



Proposed Rear Elevation

Drawing Scale	0	0.5	1	2	3	4	5m
Paper Scale	0	1	2	4	6	8	10cm

key.

rev.	date.	notes.
a.	28.05.2024	rear elevation ammended to reflect client changes to doors

project. 012 - 7 Winchester Road

title. Proposed Rear Elevation

scale. 1/50@A3 date. 12.03.2021

phase. INFORMATION drawn by. NH

drawing no. 012_311 rev. a

Nic Howett Architect

Tel +44 (0)7977 566 092
165 Camberwell Road
London
SE5 0HB
www.nichowett.co.uk

This drawing is the property of nic howett architect.
Copyright and intellectual property of all information shown is reserved by him. The drawing is issued on the condition that it is not copied either wholly, or in part, without written consent from nic howett architect. Drawings not to be scaled. Contractor to work to figurative dimensions only. All dimensions to be checked on site before commencment of work or shop drawings. This drawing is to be read in conjunction with the specification and structural engineers information when issued. Any descrepencies noted are to be reported to the architect.